CABLE FLOORING
3-13

STAIR #1 HAS CARPET STRINGERS TO MATCH

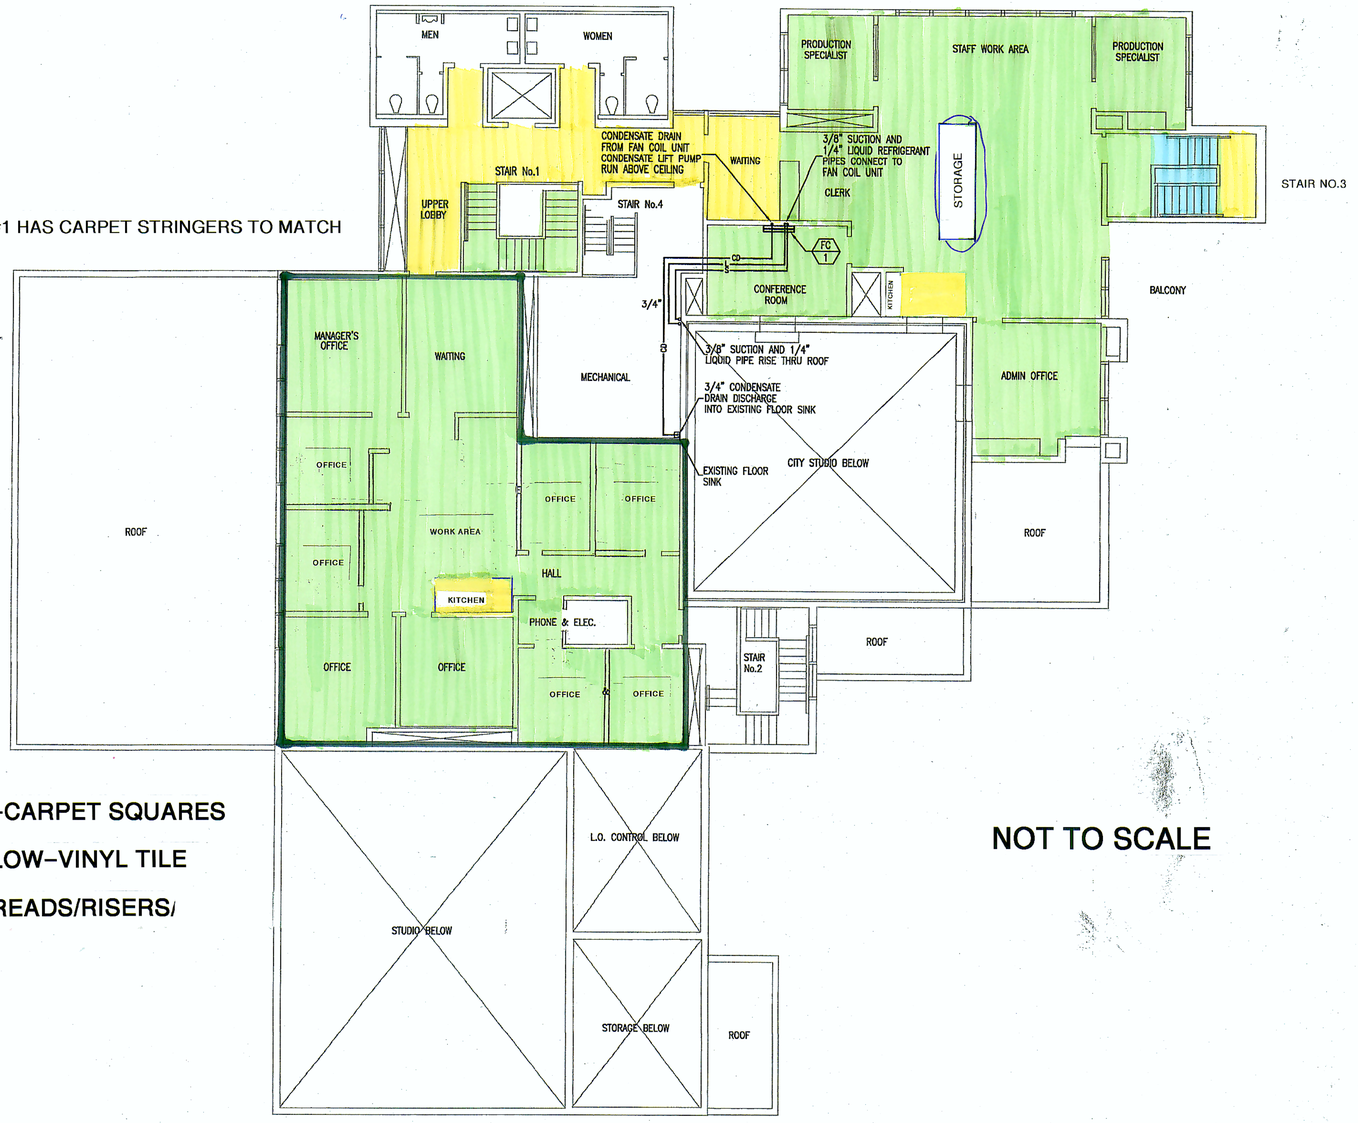

GREEN–CARPET SQUARES

YELLOW–VINYL TILE

BLUE–VINYL STAIR TREADS/RISERS/

NOT TO SCALE

MECHANICAL SECOND FLOOR PLAN

SCALE: 1/8"=1'-0"

7/11/11

REGISTERED PROFESSIONAL ENGINEER
BARTEV HOVSEPIAN
26984
Expires 09-30-12
MECHANICAL

Revision: Date:

BARTEF YOOSEPHIANCE & ASSOCIATES, INC.
CONSULTING MECHANICAL ENGINEERS
3734 GLENEAGLES DR.
TARZANA, CA 91356
(818) 345-8814, FAX. (818) 345-8815

MECHANICAL SECOND FLOOR PLAN

CITY OF TORRANCE CABLE BUILDING
AIR CONDITIONING UNITS' REPLACEMENT
3350 CIVIC CENTER DRIVE, TORRANCE, CALIFORNIA

Date:	06/11/2011
Drawn:	M.S
Checked:	B.H.
Approved:	
Project No.	
Scale:	AS NOTED

Drawing No.

M-3