STAIR #1 HAS CARPET STRINGERS TO MATCH

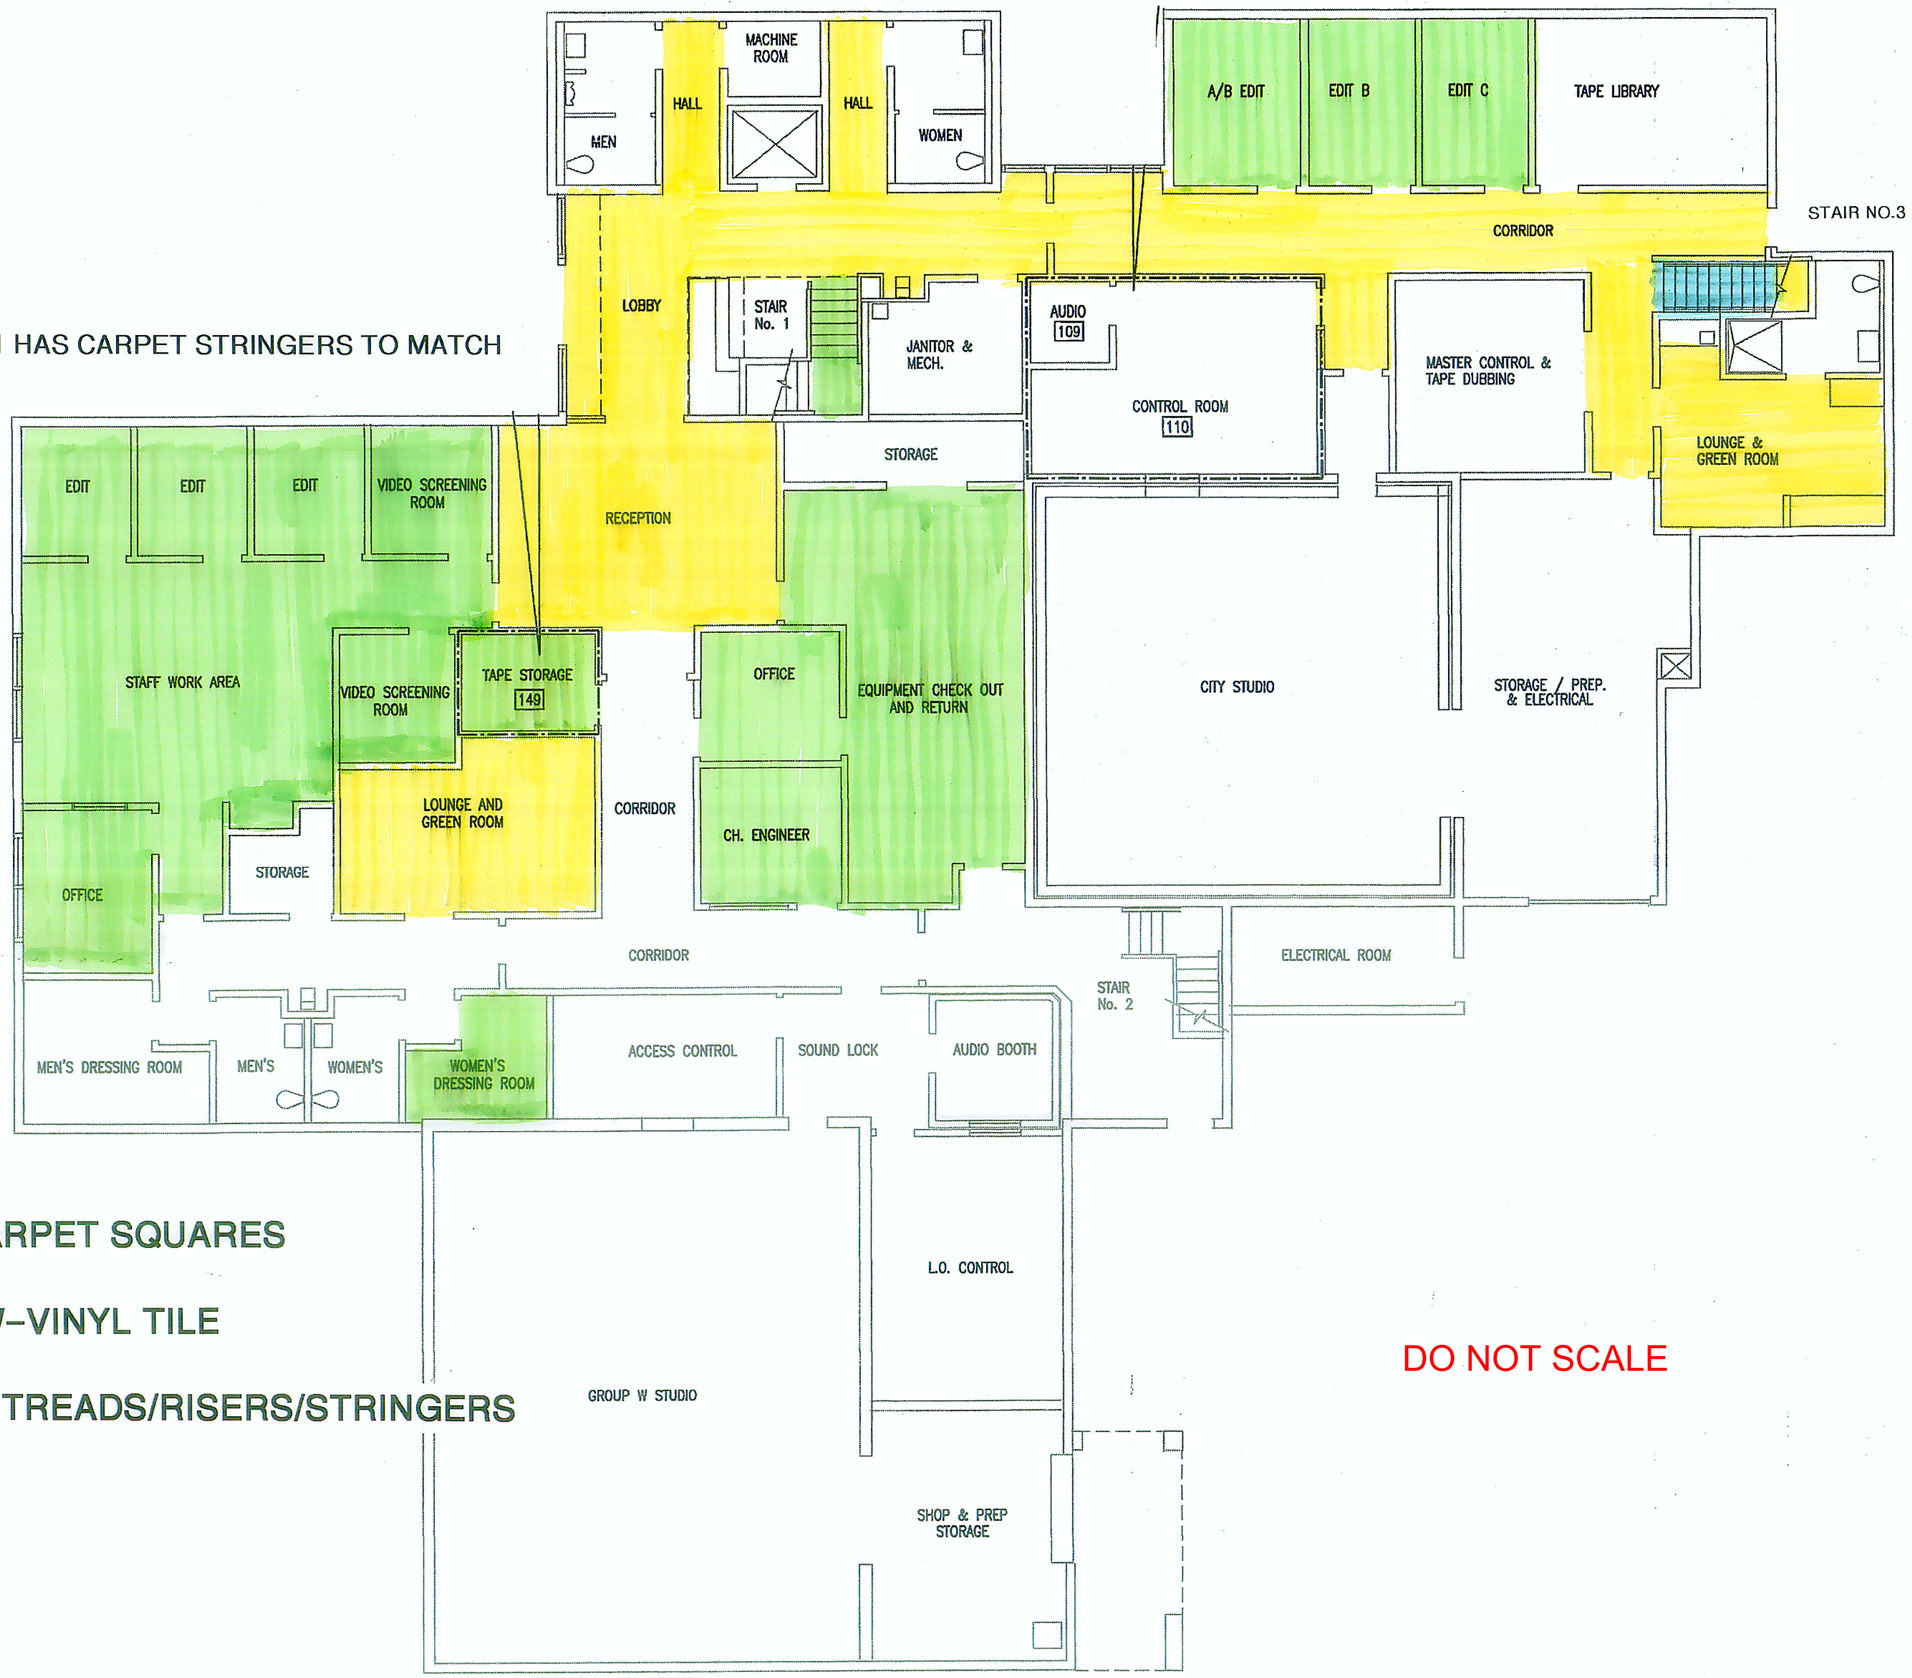

GREEN–CARPET SQUARES

YELLOW–VINYL TILE

BLUE–VINYL STAIR TREADS/RISERS/STRINGERS

DO NOT SCALE

MECHANICAL FIRST FLOOR PLAN

SCALE: 1/8"=1'–0"