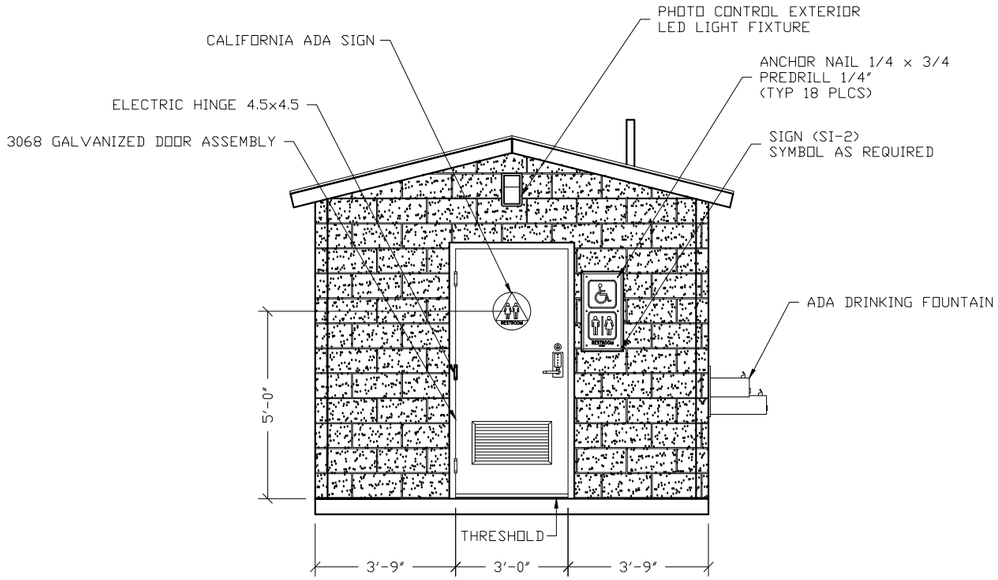

FRONT ELEVATION

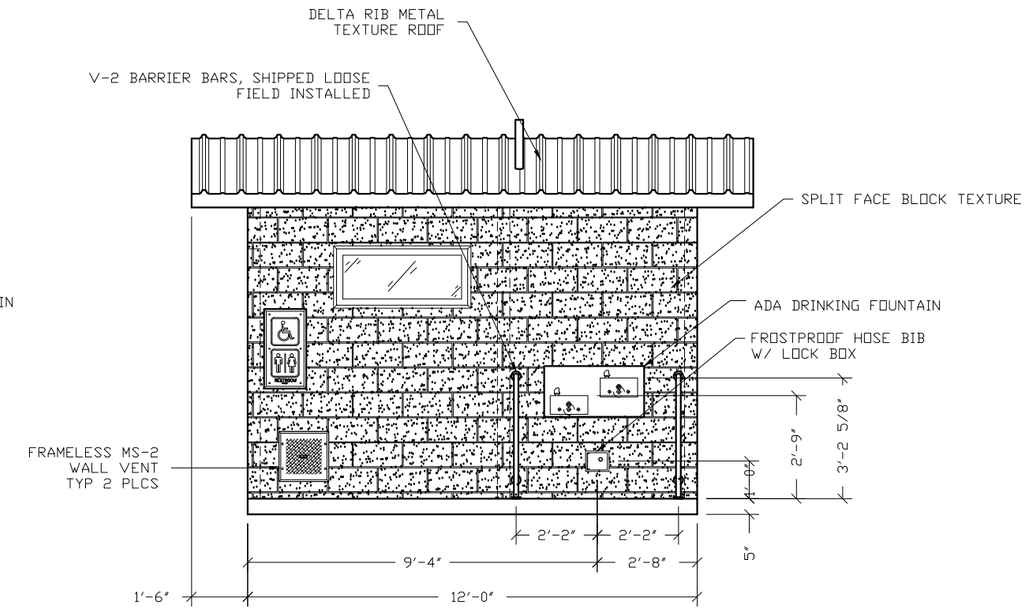

RIGHT END ELEVATION

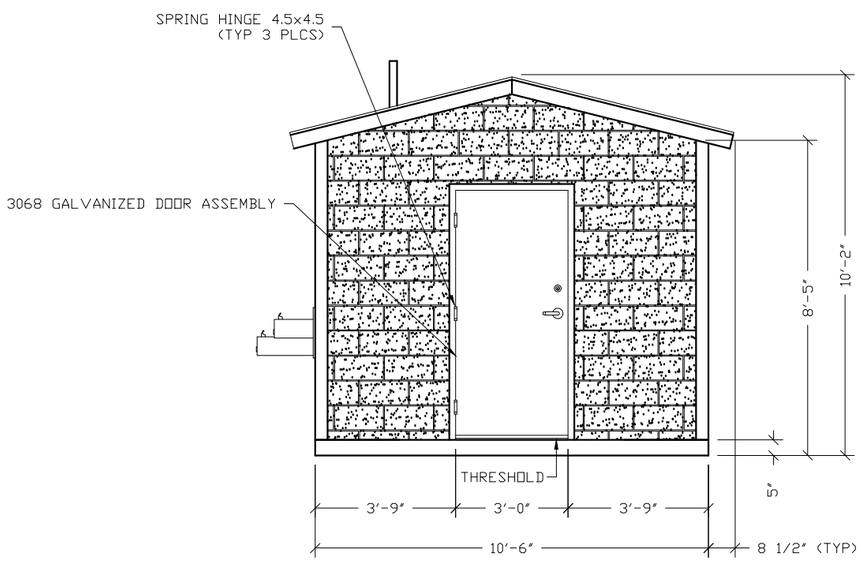

BACK ELEVATION

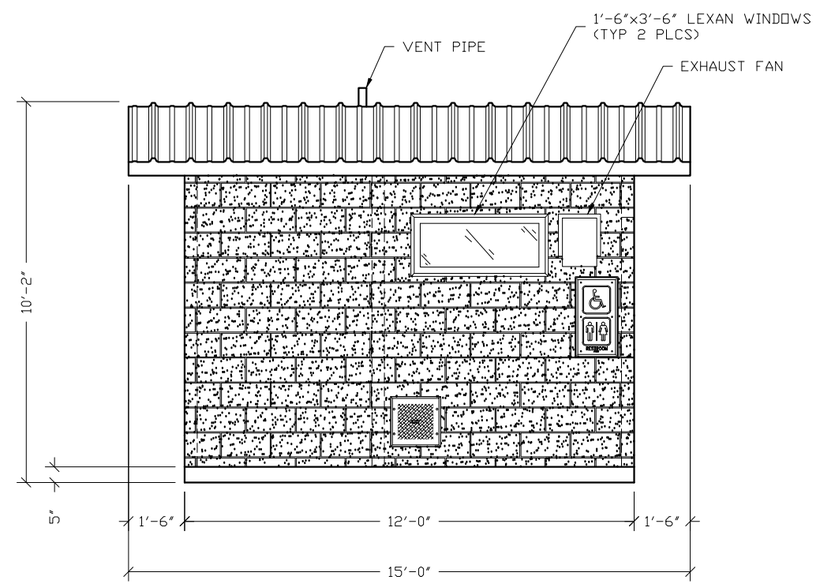

LEFT END ELEVATION

EMBEDDED MATERIALS	
ITEM	QTY
SI-2	3
ANCHOR NAIL 1/4x3/4	18
3068 DOOR ASSEMBLY	2
SPRING HINGE 4.5x4.5	6

CU. FT. CONC.	SQ. FT. W.W.F.

APPROXIMATE WEIGHT

3808 N. Sullivan Bldg. #7 Spokane, WA 99216

CXT Precast Products

901 N. Highway 77 Hillsboro, TX 76645

PROJECT TITLE
OZARK 1
PROPOSAL NUMBER 14-126P

NOTICE

The information contained herein is proprietary and the exclusive property of CXT Incorporated. The information may only be used by the original recipient for the purpose intended. Reproduction or distribution of this information is strictly prohibited without the prior written consent of CXT Incorporated. By allowing use of this information, CXT Incorporated grants no warranty, express or implied, including a warranty of merchantability or of fitness for a particular purpose.

CXT Incorporated

REV.	DESCRIPTION	APPROVAL	DATE

SCALE	1/4"=1'-0"	DATE	05-13-14
DRAWN	ROB D WALKER	FILE NO.	14-126P
CHECKED	RDW	PLOT	48

BUILDING ELEVATIONS

DWG NO.	SHEET	REV.
OZ 1-02	2 / 20	

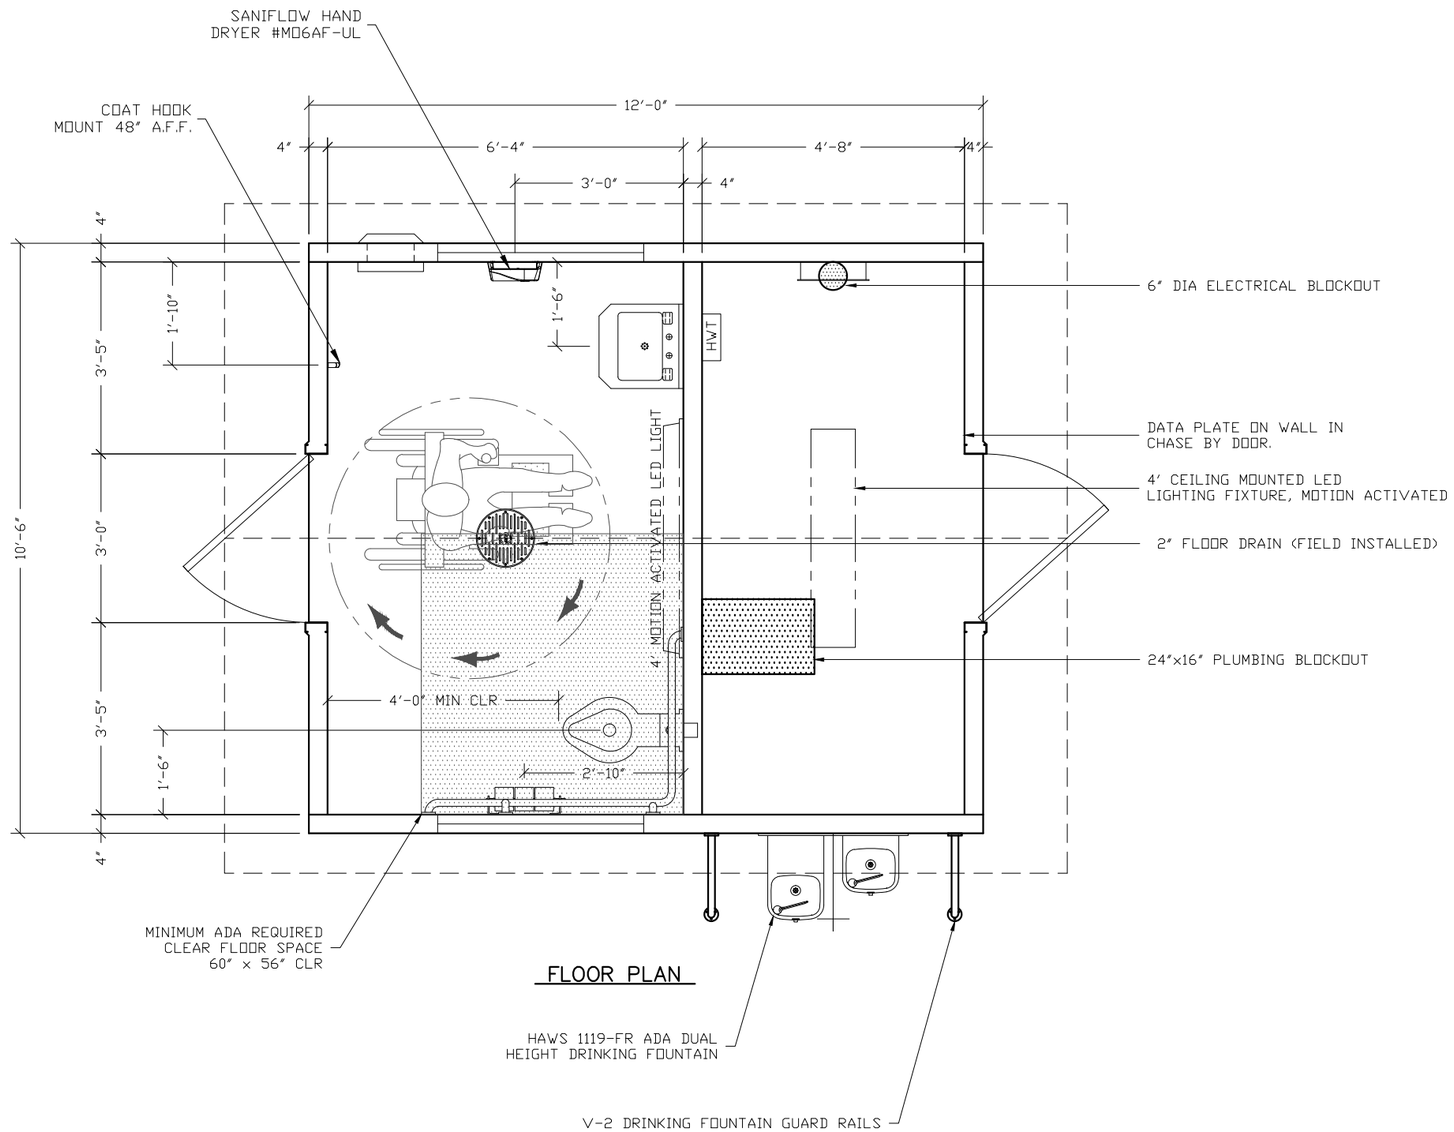

FLOOR PLAN

3808 N. Sullivan Bldg. #7 Spokane, WA 99216

CXT Precast Products

901 N. Highway 77 Hillsboro, TX 76645

PROJECT TITLE

OZARK 1

PROPOSAL NUMBER 14-127P

NOTICE

The information contained herein is proprietary and the exclusive property of CXT Incorporated. The information may only be used by the original recipient for the purpose intended. Reproduction or distribution of this information is strictly prohibited without the prior written consent of CXT Incorporated. By allowing use of this information, CXT Incorporated grants no warranty, express or implied, including a warranty of merchantability or of fitness for a particular purpose.

CXT Incorporated

REV.	DESCRIPTION	APPROVAL	DATE

SCALE	3/8"=1'-0"	DATE	05-13-14
DRAWN	ROB D WALKER	FILE NO.	14-127P
CHECKED	RDW	PLOT	32

FLOOR PLAN

DWG NO.	SHEET	REV.
OZ 1-04	4 / 20	