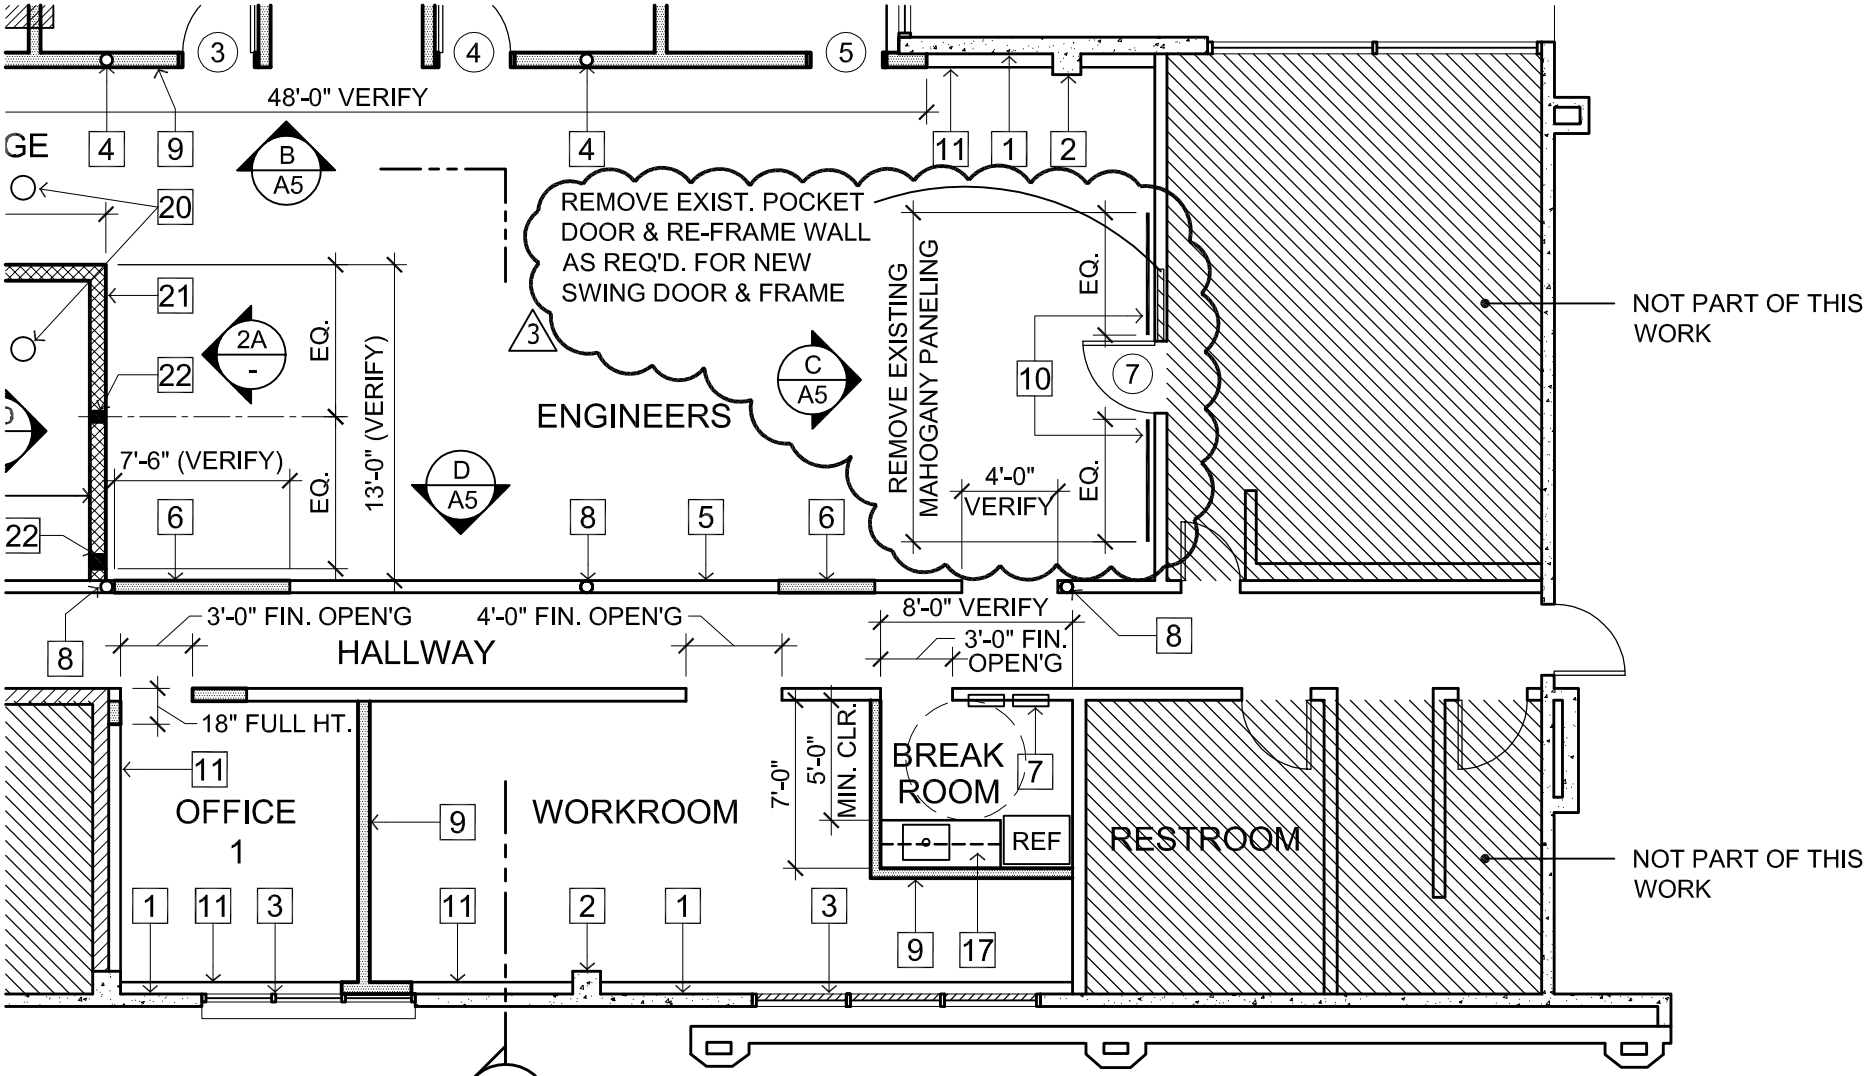

NOTES:

10. REMOVE EXISTING PANELING & REPLACE w/ 5/8" GYP. BD.

WILLIAM LOYD JONES · ARCHITECT · 723 oceanfront walk · venice, california · TEL 310 392 3995 · FAX 310 392 2857

detail title	project	issue	date
NEW FLOOR PLAN REVISION (Sht. A3)	TORRANCE BUILDING DEPARTMENT PERMIT CENTER PHASE II 3301 TORRANCE BOULEVARD TORRANCE, CALIFORNIA 90503	3 CITY REVISIONS #3 22.OCT.14	10-22-14 scale 1/8"=1'-0"