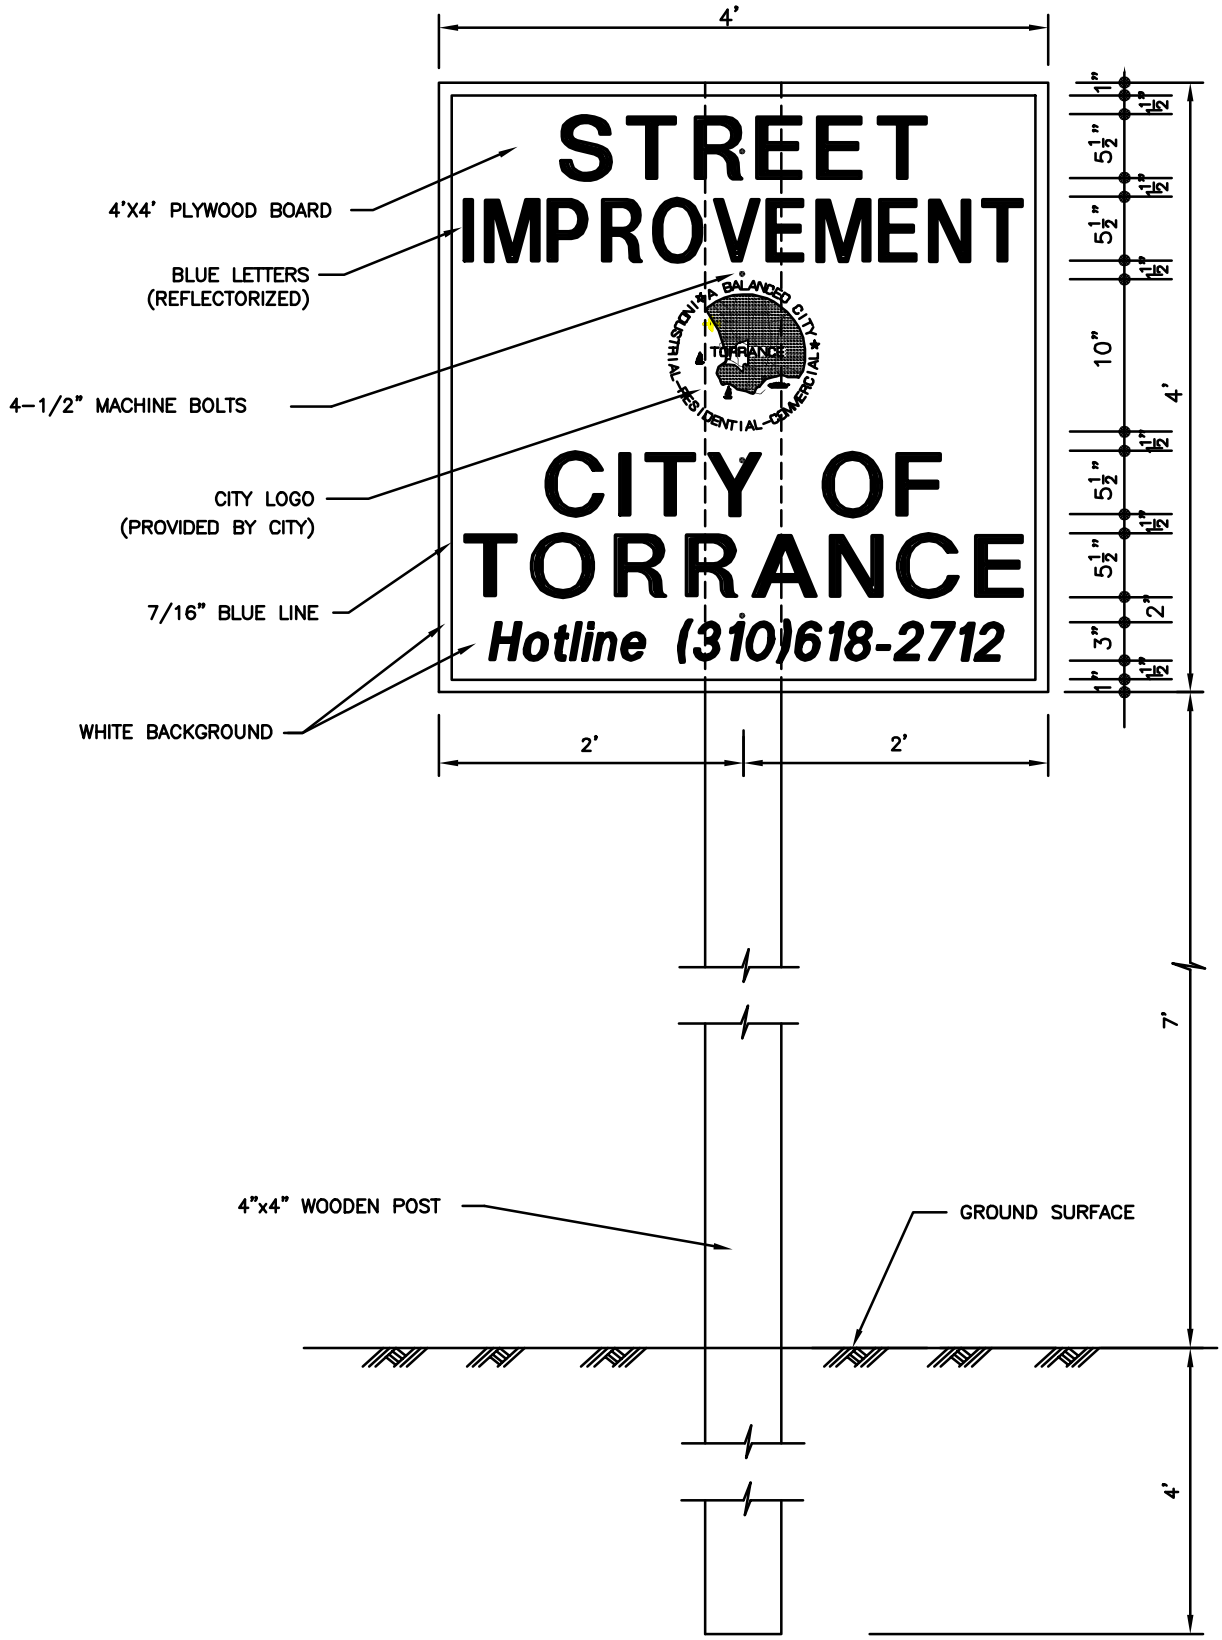

CITY OF TORRANCE - ENGINEERING DEPARTMENT

DATE ISSUED	STREET IMPROVEMENT SIGN	STANDARD NO.
5 JAN 2001	RICHARD W. BURTT ENGINEERING DIRECTOR R.C.E. NO. 32862 R.T.E. NO. 1538	T503-0 SHEET 1 OF 1

TT\PRRSIGN(01/05/01)