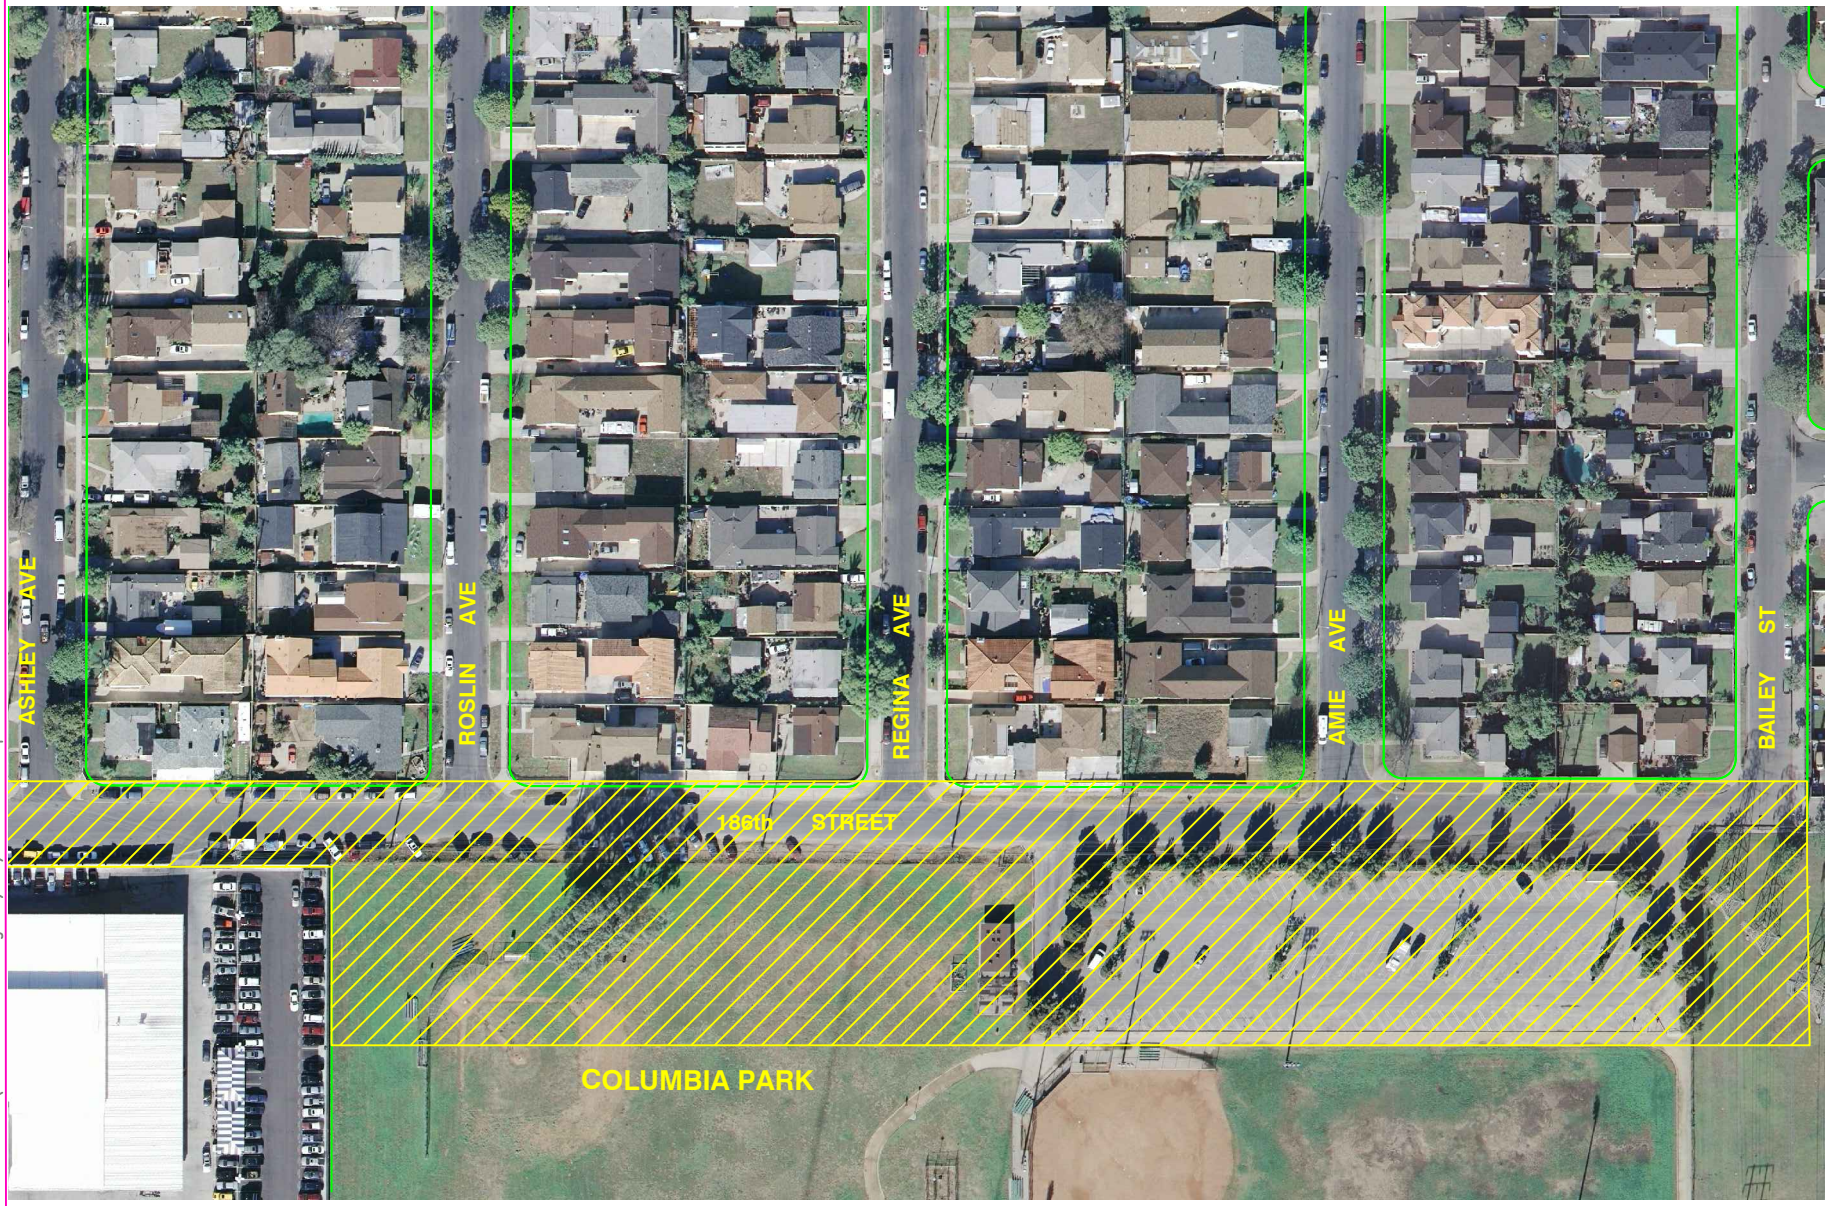

X:\ENG\VPrasad\186th Street\186th Street.dwg 1/07/14 10:42 vprasad

NTS

ATTACHMENT 2
PROJECT LOCATION MAP
186TH ST. STREET IMPROVEMENT PLAN