RESIDENTIAL SLURRY SEAL PROGRAM, I-159 AND ARTERIAL STREET PAVEMENT SEALING PROGRAM, I-139

WEEK 1

STREET NAME	BEGIN LOCATION	END LOCATION	LANES	LENGTH (FT)	WIDTH (FT)	ADDITIONAL PAVEMENT (SF)		TOTAL AREA (SF)
MONDAY								
AREA 1								
PERKINS AVENUE	MICHELLE DR	DEL AMO BLVD	2	514	30			15,420
ROSLIN AVENUE	MICHELLE DR	CUL DE SAC (N)	2	199	30			5,970
REGINA AVENUE	CUL DE SAC (N)	MICHELLE DR	2	190	30			5,700
MICHELLE DRIVE	PERKINS AVE	REGINA AVE	2	561	30			16,830
MICHELLE DRIVE	MADISON ST	EASTWOOD AVE	2	258	30			7,740
EASTWOOD AVENUE	CUL DE SAC (N)	MICHELLE DR	2	179	30			5,370
SARA DRIVE	CUL DE SAC (W)	MADISON ST	2	1,002	30			30,060
SARA DRIVE	CUL DE SAC (E)	MADISON ST	2	300	30			9,000
WHITE COURT	CUL DE SAC (E)	MADISON ST	2	277	30			8,310
EASTWOOD AVENUE	GARNET ST	SPENCER ST	2	661	31			20,491
AVIS AVENUE	GARNET ST	SPENCER ST	2	661	31			20,491
GARNET AVENUE	EASTWOOD AVE	OSAGE AVE	2	267	31			8,277
GARNET AVENUE	OSAGE AVE	AVIS AVE	2	275	31			8,525
GARNET AVENUE	AVIS AVE	MADRONA AVE	2	300	31			9,300
AMIE AVENUE	TORRANCE BLVD	EMERALD ST	2	1,375	18			24,750
AMIE AVENUE	EMERALD ST	GARNET ST	2	660	18			11,880
AMIE AVENUE	GARNET ST	SPENCER ST	2	661	17			10,907
							TOTAL	**219,021**
TUESDAY								
AREA 1								
AMIE AVENUE	CUL DE SAC (N)	MICHELLE DR	2	190	30			5,700
MICHELLE DRIVE	REGINA AVE	MADISON ST	2	561	30			16,830
ROSLIN AVENUE	SPENCER AVE	SARA DR	2	530	30			15,900
WHITE COURT	CUL DE SAC (W)	ROSLIN AVE	2	170	30			5,100
OSAGE AVENUE	SPENCER ST	CUL DE SAC (N)	2	609	36	2725	knuckle	24,649
MADISON STREET	GARNET ST	SPENCER ST	1	661	16			10,576
MADISON STREET	SPENCER ST	GARNET ST	1	661	16			10,576
MADISON STREET	SPENCER	SARA DR	1	497	18			8,946
MADISON STREET	SARA DR	SPENCER	1	497	18			8,946
MADISON STREET	SARA DR	MICHELLE DR	1	294	18			5,292
MADISON STREET	MICHELLE DR	SARA DR	1	294	18			5,292
MADISON STREET	MICHELLE DR	DEL AMO BLVD	2	514	36			18,504
AMIE AVENUE	TORRANCE BLVD	EMERALD ST	2	1,375	18			24,750
AMIE AVENUE	EMERALD ST	GARNET ST	2	660	18			11,880
AMIE AVENUE	GARNET ST	SPENCER ST	2	661	17			10,907
							TOTAL	**183,848**
THURSDAY								

RESIDENTIAL SLURRY SEAL PROGRAM, I-159 AND ARTERIAL STREET PAVEMENT SEALING PROGRAM, I-139

WEEK 1

STREET NAME	BEGIN LOCATION	END LOCATION	LANES	LENGTH (FT)	WIDTH (FT)	ADDITIONAL PAVEMENT (SF)		TOTAL AREA (SF)
AREA 1								
VICTOR STREET	SPENCER ST	WHITE CT	2	278	36			10,008
VICTOR STREET	WHITE CT	SARA DR	2	254	36			9,144
VICTOR STREET	SARA DR	DEL AMO BLVD	2	777	36			27,972
DONORA AVENUE	MICHELLE DR	DEL AMO BLVD	2	522	30			15,660
KONYA DRIVE	DONDORA AVE	EOP (E)	2	524	30			15,720
MICHELLE DRIVE	DONDORA AVE	EOP (E)	2	524	30			15,720
WHITE COURT	VICTOR ST	REYNOLDS DR	2	868	30			26,040
SPENCER STREET	VICTOR ST	ANZA AVE	2	1,320	18			23,760
SPENCER STREET	ANZA AVE	EARL AVE	2	1,320	24			31,680
SPENCER STREET	EARL AVE	HAWTHORNE AVE	2	1,300	20.5			26,650
ONYX STREET	VICTOR ST	CUL DE SAC (E)	2	484	30	5030	knuckle	19,550
GARNET STREET	VICTOR ST	CUL-DE-SAC (E)	2	534	33	2830	knuckle	20,452
GARNET STREET	E O P (W)	ANZA AVE	2	330	36			11,880
							TOTAL	**254,236**
FRIDAY								
AREA 1								
SARA DRIVE	VICTOR ST	DONORA AVE	2	456	30			13,680
SARA DRIVE	DONORA AVE	REYNOLDS DR	2	382	34			12,988
DONORA AVENUE	SARA DR	MICHELLE DR	2	255	30			7,650
REYNOLDS DRIVE	SPENCER ST	SARA DR	2	532	30			15,960
SPENCER STREET	HENRIETTA ST	VACCARO ST	2	172	34			5,848
SPENCER STREET	VACCARO ST	TOLUCA AVE	2	287	34			9,758
SPENCER STREET	TOLUCA AVE	WOOD AVE	2	259	34			8,806
SPENCER STREET	WOOD AVE	ENTRADERO AVE	2	258	34			8,772
SPENCER STREET	ENTRADERO AVE	VICTOR ST	2	343	34			11,662
TOLUCA AVENUE	ONYX ST	SPENCER ST	2	1,060	31			32,860
ENTRADERO AVENUE	ONYX ST	SPENCER ST	2	1,060	30			31,800
EMERALD STREET	HENRIETTA ST	VICTOR ST	2	1,319	31			40,889
							TOTAL	**200,673**
SATURDAY								
AREA 3								
GREENWOOD PARK PARKING LOT								11,100
							TOTAL	**11,100**

EOP END OF PAVEMENT
CDS CUL DU SAC

RESIDENTIAL SLURRY SEAL PROGRAM, I-159 AND ARTERIAL STREET PAVEMENT SEALING PROGRAM, I-139

WEEK 2

STREET NAME	BEGIN LOCATION	END LOCATION	LANES	LENGTH (FT)	WIDTH (FT)	ADDITIONAL PAVEMENT (SF)		TOTAL AREA (SF)
MONDAY								
AREA 1								
EMERALD STREET	HAWTHORNE BLVD	AMIE AVE	2	1,319	18			23,742
EMERALD STREET	AMIE AVE	MADRONA AVE	2	1,374	18			24,732
MARICOPA STREET	AMIE AVE	MADRONA AVE	2	1,378	31			42,718
SPENCER STREET	HAWTHORNE AVE	AMIE AVE	2	1,299	16.5			21,434
SPENCER STREET	AMIE AVE	MADISON ST	2	272	16.5			4,488
SPENCER STREET	MADISON ST	EASTWOOD AVE	2	259	16.5			4,274
SPENCER STREET	EASTWOOD AVE	OSAGE AVE	2	267	16.5			4,406
SPENCER STREET	OSAGE AVE	AVIS AVE	2	576	16.5			9,504
SPENCER STREET	AVIS AVE	MADRONA AVE	2	317	17			5,389
							TOTAL	**140,686**
TUESDAY								
AREA 1								
OSAGE AVENUE	EMERALD ST	ONYX ST	2	320	30			9,600
ONYX STREET	OSAGE AVE	MADRONA AVE	2	533	30			15,990
EASTWOOD AVENUE	EMERALD ST	CUL DE SAC (N)	2	332	30	3100	knuckle	13,060
OSAGE AVENUE	GARNET ST	SPENCER ST	2	661	31			20,491
GARNET AVENUE	HAWTHORNE AVE	AMIE AVE	2	1,299	30			38,970
GARNET AVENUE	AMIE AVE	MADISON ST	2	273	31			8,463
GARNET AVENUE	MADISON ST	EASTWOOD AVE	2	259	31			8,029
AVIS AVENUE	MARICOPA ST	EMERALD ST	2	666	31			20,646
							TOTAL	**135,249**
WEDNESDAY								
AREA 1								
SPENCER STREET	VICTOR ST	ANZA AVE	2	1,320	18			23,760
SPENCER STREET	ANZA AVE	EARL AVE	2	1,320	24			31,680
SPENCER STREET	EARL AVE	HAWTHORNE AVE	2	1,300	20.5			26,650
GARNET AVENUE	HENRIETTA ST	VACCARO AVE	2	164	31			5,084
GARNET STREET	VACCARO AVE	VICTOR ST	2	1,125	31			34,875
EMERALD STREET	VICTOR ST	REYNOLDS DR	2	863	18			15,534
EMERALD STREET	REYNOLDS DR	ANZA AVE	2	457	18			8,226
EMERALD STREET	ANZA AVE	EARL ST	2	1,320	23			30,360
EMERALD STREET	EARL ST	HAWTHORNE BLVD	2	1,320	17			22,440
							TOTAL	**198,609**
THURSDAY								
AREA 1								
VACCARO STREET	ONYX ST	SPENCER ST	2	1,060	31			32,860
WOOD AVENUE	ONYX ST	SPENCER ST	2	1,060	30			31,800

RESIDENTIAL SLURRY SEAL PROGRAM, I-159 AND ARTERIAL STREET PAVEMENT SEALING PROGRAM, I-139

WEEK 2

STREET NAME	BEGIN LOCATION	END LOCATION	LANES	LENGTH (FT)	WIDTH (FT)	ADDITIONAL PAVEMENT (SF)		TOTAL AREA (SF)
ONYX STREET	VACCARO ST	VICTOR ST	2	1,130	30			33,900
EMERALD STREET	VICTOR ST	REYNOLDS DR	2	863	18			15,534
EMERALD STREET	REYNOLDS DR	ANZA AVE	2	457	18			8,226
EMERALD STREET	ANZA AVE	EARL ST	2	1,320	23			30,360
EMERALD STREET	EARL ST	HAWTHORNE BLVD	2	1,320	17			22,440
ASTERIA STREET	HENRIETTA ST	VICTOR ST	2	1,319	31			40,889
MARICOPA STREET	VICTOR ST	REYNOLDS DR	2	863	30			25,890
REYNOLDS DRIVE	MARICOPA ST	EMERALD ST	2	530	30			15,900
							TOTAL	**257,799**
FRIDAY								
AREA 1								
ASTERIA STREET	VICTOR ST	REYNOLDS DR	2	863	30			25,890
MARICOPA STREET	HENRIETTA ST	VICTOR ST	2	1,320	31			40,920
MARICOPA STREET	EOP (W)	HAWTHORNE BLVD	2	641	26			16,666
MARICOPA STREET	ANZA AVE	EARL ST	2	660	36			23,760
WOOD AVENUE	TORRANCE BLVD	EOP (N)	2	698	30			20,940
DONORA AVENUE	TORRANCE BLVD	ALLEY	2	699	30			20,970
MANSEL AVENUE	EMERALD ST	CUL DE SAC (N)	2	751	30	225	knuckle	22,755
VICTOR STREET	EMERALD ST	ONYX ST (E)	2	387	36			13,932
VICTOR STREET	ONYX ST (E)	GARNET ST	2	267	36			9,612
VICTOR STREET	GARNET ST	SPENCER ST	2	660	36			23,760
							TOTAL	**219,205**

EOP END OF PAVEMENT

CDS CUL DU SAC

RESIDENTIAL SLURRY SEAL PROGRAM, I-159 AND ARTERIAL STREET PAVEMENT SEALING PROGRAM, I-139

WEEK 3

STREET NAME	BEGIN LOCATION	END LOCATION	LANES	LENGTH (FT)	WIDTH (FT)	ADD/SUBTRACT PAVEMENT (SF)		TOTAL AREA (SF)
MONDAY								
AREA 3								
SEA AIRE GOLF COURSE PARKING LOT								11,700
AREA 2								
LOMITA BOULEVARD	GARNIER ST	CRENSHAW BLVD	2	3,103	39			121,017
LOMITA BOULEVARD	TELO AVE	GARNIER ST	2	732	41			30,012
LOMITA BOULEVARD	EARLY PL	TELO AVE	2	118	41	4838	intersection	4,838
							TOTAL	**167,567**
TUESDAY								
AREA 2								
LOMITA BOULEVARD	EARLY PL	TELO AVE	2	1,886	41	-4838	intersection	72,488
LOMITA BOULEVARD	MADISON ST (E)	EARLY PL	2	734	40			29,360
LOMITA BOULEVARD	SAMUEL ST	MADISON ST (E)	2	920	40			36,800
LOMITA BOULEVARD	HAWTHORNE BLVD	SAMUEL ST	2	484	40			19,360
							TOTAL	**158,008**
WEDNESDAY								
AREA 2								
LOMITA BOULEVARD	AUDREY AVE	HAWTHORNE BLVD	2	847	36			30,492
LOMITA BOULEVARD	OCEAN AVE	AUDREY AVE	2	323	35			11,305
LOMITA BOULEVARD	ADOLPH AVE	OCEAN AVE	2	446	35			15,610
LOMITA BOULEVARD	ADOLPH AVE	KENT AVE	1	501	21			10,521
LOMITA BOULEVARD	KENT AVE	ADOLPH AVE	1	526	21			11,046
LOMITA BOULEVARD	KENT AVE	LADEENE AVE	1	401	21			8,421
LOMITA BOULEVARD	LADEENE AVE	KENT AVE	1	384	20			7,680
LOMITA BOULEVARD	LADEENE AVE	ANZA AVE	1	588	21			12,348
LOMITA BOULEVARD	ANZA AVE	LADEENE AVE	1	579	21			12,159
							TOTAL	**119,582**
THURSDAY								
AREA 1								
LADEENE AVENUE	EMERALD ST	EOP (N)	2	660	36			23,760
EARL STREET	TORRANCE BLVD	MARICOPA ST	4	356	52			18,486
EARL STREET	MARICOPA ST	EMERALD ST	2	332	40			13,260
EARL STREET	EMERALD ST	SPENCER ST	2	660	46			30,337
EARL STREET	SPENCER ST	DEL AMO BLVD	2	654	46			30,061
KONYA AVENUE	EOP (W) (CDS)	EARL ST	2	375	32	40	knuckle	12,040
MICHELLE DRIVE	EOP (W)	EARL ST	2	375	32	40	knuckle	12,040
MANSEL AVENUE	MICHELLE DR	KONYA AVE	2	307	30			9,210
LADEENE AVENUE	TORRANCE BLVD	MARICOPA ST	2	711	36			25,596
MARICOPA STREET	ANZA AVE	EARL ST	2	660	36			23,760

RESIDENTIAL SLURRY SEAL PROGRAM, I-159 AND ARTERIAL STREET PAVEMENT SEALING PROGRAM, I-139

WEEK 3

STREET NAME	BEGIN LOCATION	END LOCATION	LANES	LENGTH (FT)	WIDTH (FT)	ADD/SUBTRACT PAVEMENT (SF)		TOTAL AREA (SF)
LORNA STREET	HENRIETTA ST	EOP (E)	2	409	30			12,270
REYNOLDS DRIVE	TORRANCE BLVD	ALLEY	2	699	30			20,970
							TOTAL	**231,790**
FRIDAY								
AREA 1								
EARL STREET	TORRANCE BLVD	MARICOPA ST	4	356	52			18,486
EARL STREET	MARICOPA ST	EMERALD ST	2	332	40			13,260
EARL STREET	EMERALD ST	SPENCER ST	2	660	46			30,337
EARL STREET	SPENCER ST	DEL AMO BLVD	2	654	46			30,061
KONYA AVENUE	EARL ST	MANSEL AVE	2	510	32			16,320
MICHELLE DRIVE	EARL ST	MANSEL AVE (CDS)	2	510	32			16,320
VICTOR STREET	TORRANCE BLVD	MARICOPA ST	2	844	36			30,384
VICTOR STREET	MARICOPA ST	ASTERIA ST	2	264	33			8,712
VICTOR STREET	ASTERIA ST	EMERALD ST	2	267	34			9,078
							TOTAL	**172,958**

EOP END OF PAVEMENT
CDS CUL DU SAC

RESIDENTIAL SLURRY SEAL PROGRAM, I-159 AND ARTERIAL STREET PAVEMENT SEALING PROGRAM, I-139

WEEK 4

STREET NAME	BEGIN LOCATION	END LOCATION	LANES	LENGTH (FT)	WIDTH (FT)	ADD/SUBTRACT PAVEMENT (SF)		TOTAL AREA (SF)
MONDAY								
AREA 2								
LOMITA BOULEVARD	GARNIER ST	CRENSHAW BLVD	3	3,103	36			111,708
LOMITA BOULEVARD	TELO AVE	GARNIER ST	3	732	34			24,888
LOMITA BOULEVARD	EARLY PL	TELO AVE	3	1,886	34			64,124
							TOTAL	**200,720**
TUESDAY								
AREA 2								
LOMITA BOULEVARD	MADISON ST (E)	EARLY PL	3	734	35			25,690
LOMITA BOULEVARD	SAMUEL ST	MADISON ST (E)	3	920	35			32,200
LOMITA BOULEVARD	HAWTHORNE BLVD	SAMUEL ST	3	484	36			17,424
							TOTAL	**75,314**
WEDNESDAY								
AREA 2								
LOMITA BOULEVARD	AUDREY AVE	HAWTHORNE BLVD	3	847	34			28,798
LOMITA BOULEVARD	OCEAN AVE	AUDREY AVE	3	323	35			11,305
LOMITA BOULEVARD	ADOLPH AVE	OCEAN AVE	3	446	35			15,610
LOMITA BOULEVARD	ADOLPH AVE	KENT AVE	1	501	12			6,012
LOMITA BOULEVARD	KENT AVE	ADOLPH AVE	1	526	12			6,312
LOMITA BOULEVARD	KENT AVE	LADEENE AVE	1	401	12			4,812
LOMITA BOULEVARD	LADEENE AVE	KENT AVE	1	384	12			4,608
LOMITA BOULEVARD	LADEENE AVE	ANZA AVE	1	588	12			7,056
LOMITA BOULEVARD	ANZA AVE	LADEENE AVE	1	579	12			6,948
							TOTAL	**91,461**

RESIDENTIAL SLURRY SEAL PROGRAM, I-159 AND ARTERIAL STREET PAVEMENT SEALING PROGRAM, I-139

WEEK 5

STREET NAME	BEGIN LOCATION	END LOCATION	LANES	LENGTH (FT)	WIDTH (FT)	ADD/SUBTRACT PAVEMENT (SF)		TOTAL AREA (SF)
MONDAY								
AREA 2								
CARSON STREET	MADRONA AVE	MAPLE AVE	2	1,505	31			46,655
CARSON STREET	MAPLE AVE	FLOWER AVE	3	561	37			20,757
CARSON STREET	FLOWER AVE	JUNIPER AVE	2	360	40	-3000	intersection	11,400
CARSON STREET	JUNIPER AVE	IRIS AVE	2	348	41			14,268
CARSON STREET	IRIS AVE	HICKORY AVE	2	360	41	-3075	intersection	11,685
CARSON STREET	HICKORY AVE	GREENWOOD AVE	3	360	40			14,400
CARSON STREET	GREENWOOD AVE	FERN AVE	3	360	40	-3000	intersection	11,400
CARSON STREET	FERN AVE	ELM AVE	3	360	40			14,400
CARSON STREET	ELM AVE	DATE AVE	3	360	40	-3000	intersection	11,400
CARSON STREET	DATE AVE	CRENSHAW BLVD	4	382	45			17,190
							TOTAL	**173,555**
TUESDAY								
AREA 2								
CARSON STREET	MADRONA AVE	MAPLE AVE	3	1,505	32			48,160
CARSON STREET	MAPLE AVE	FLOWER AVE	3	561	33			18,513
CARSON STREET	FLOWER AVE	JUNIPER AVE	3	360	33			11,880
CARSON STREET	JUNIPER AVE	IRIS AVE	3	348	33			11,484
CARSON STREET	IRIS AVE	HICKORY AVE	3	360	33			11,880
CARSON STREET	HICKORY AVE	GREENWOOD AVE	3	360	33			11,880
CARSON STREET	GREENWOOD AVE	FERN AVE	3	360	33			11,880
CARSON STREET	FERN AVE	ELM AVE	3	360	33			11,880
CARSON STREET	ELM AVE	DATE AVE	3	360	33			11,880
CARSON STREET	DATE AVE	CRENSHAW BLVD	3	382	33			12,606
							TOTAL	**162,043**
FRIDAY								
AREA 2								
CARSON STREET	MADRONA AVE	MAPLE AVE						
CARSON STREET	MAPLE AVE	FLOWER AVE						
CARSON STREET	FLOWER AVE	JUNIPER AVE				3000	intersection	3,000
CARSON STREET	JUNIPER AVE	IRIS AVE						
CARSON STREET	IRIS AVE	HICKORY AVE				3075	intersection	3,075
CARSON STREET	HICKORY AVE	GREENWOOD AVE						
CARSON STREET	GREENWOOD AVE	FERN AVE				3000	intersection	3,000
CARSON STREET	FERN AVE	ELM AVE						
CARSON STREET	ELM AVE	DATE AVE				3000	intersection	3,000
CARSON STREET	DATE AVE	CRENSHAW BLVD						
AREA 1								

RESIDENTIAL SLURRY SEAL PROGRAM, I-159 AND ARTERIAL STREET PAVEMENT SEALING PROGRAM, I-139

WEEK 5

STREET NAME	BEGIN LOCATION	END LOCATION	LANES	LENGTH (FT)	WIDTH (FT)	ADD/SUBTRACT PAVEMENT (SF)		TOTAL AREA (SF)
SPENCER STREET	HAWTHORNE AVE	AMIE AVE	2	1,299	16.5			21,434
SPENCER STREET	AMIE AVE	MADISON ST	2	272	16.5			4,488
SPENCER STREET	MADISON ST	EASTWOOD AVE	2	259	16.5			4,274
SPENCER STREET	EASTWOOD AVE	OSAGE AVE	2	267	16.5			4,406
SPENCER STREET	OSAGE AVE	AVIS AVE	2	576	16.5			9,504
SPENCER STREET	AVIS AVE	MADRONA AVE	2	317	17			5,389
EMERALD STREET	HAWTHORNE BLVD	AMIE AVE	2	1,319	18			23,742
EMERALD STREET	AMIE AVE	MADRONA AVE	2	1,374	18			24,732
							TOTAL	**110,043**

CITY OF TORRANCE - PUBLIC WORKS DEPARTMENT

AREA 1

2016 Residential Slurry Seal Program

STREET DETAIL AREA MAP

LEGEND:

- PARK
- SCHOOL
- WORK DONE

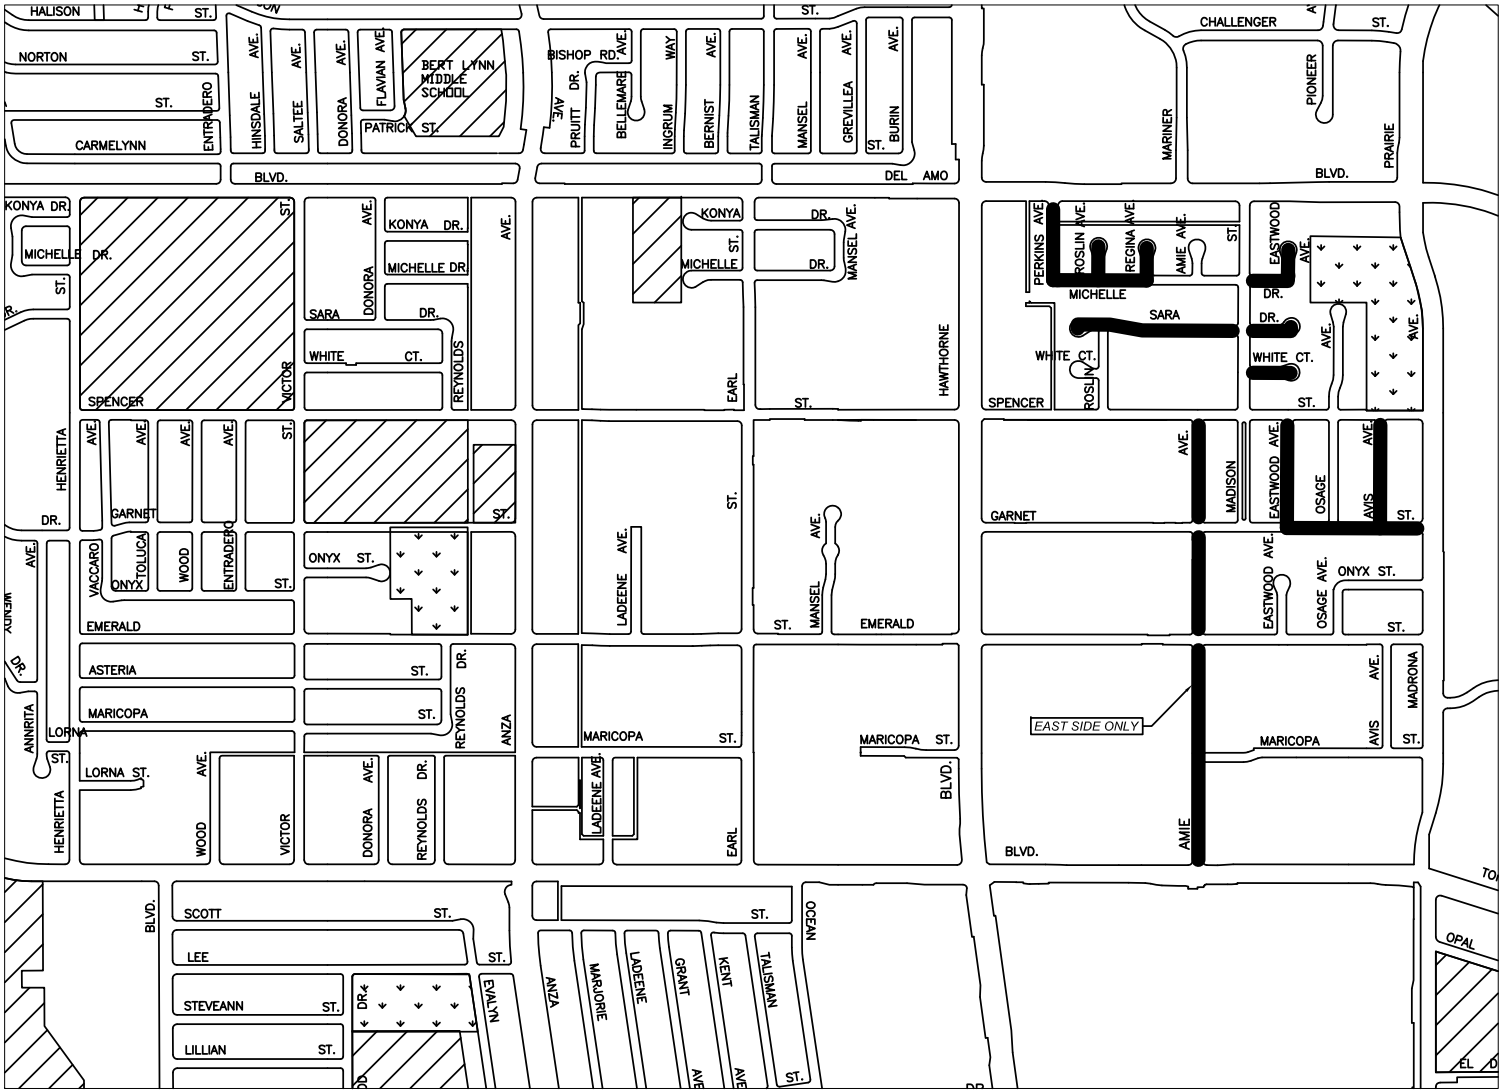

WEEK 1 - MONDAY

CITY OF TORRANCE - PUBLIC WORKS DEPARTMENT

AREA 1

2016 Residential Slurry Seal Program

STREET DETAIL AREA MAP

LEGEND:

- PARK
- SCHOOL
- WORK DONE

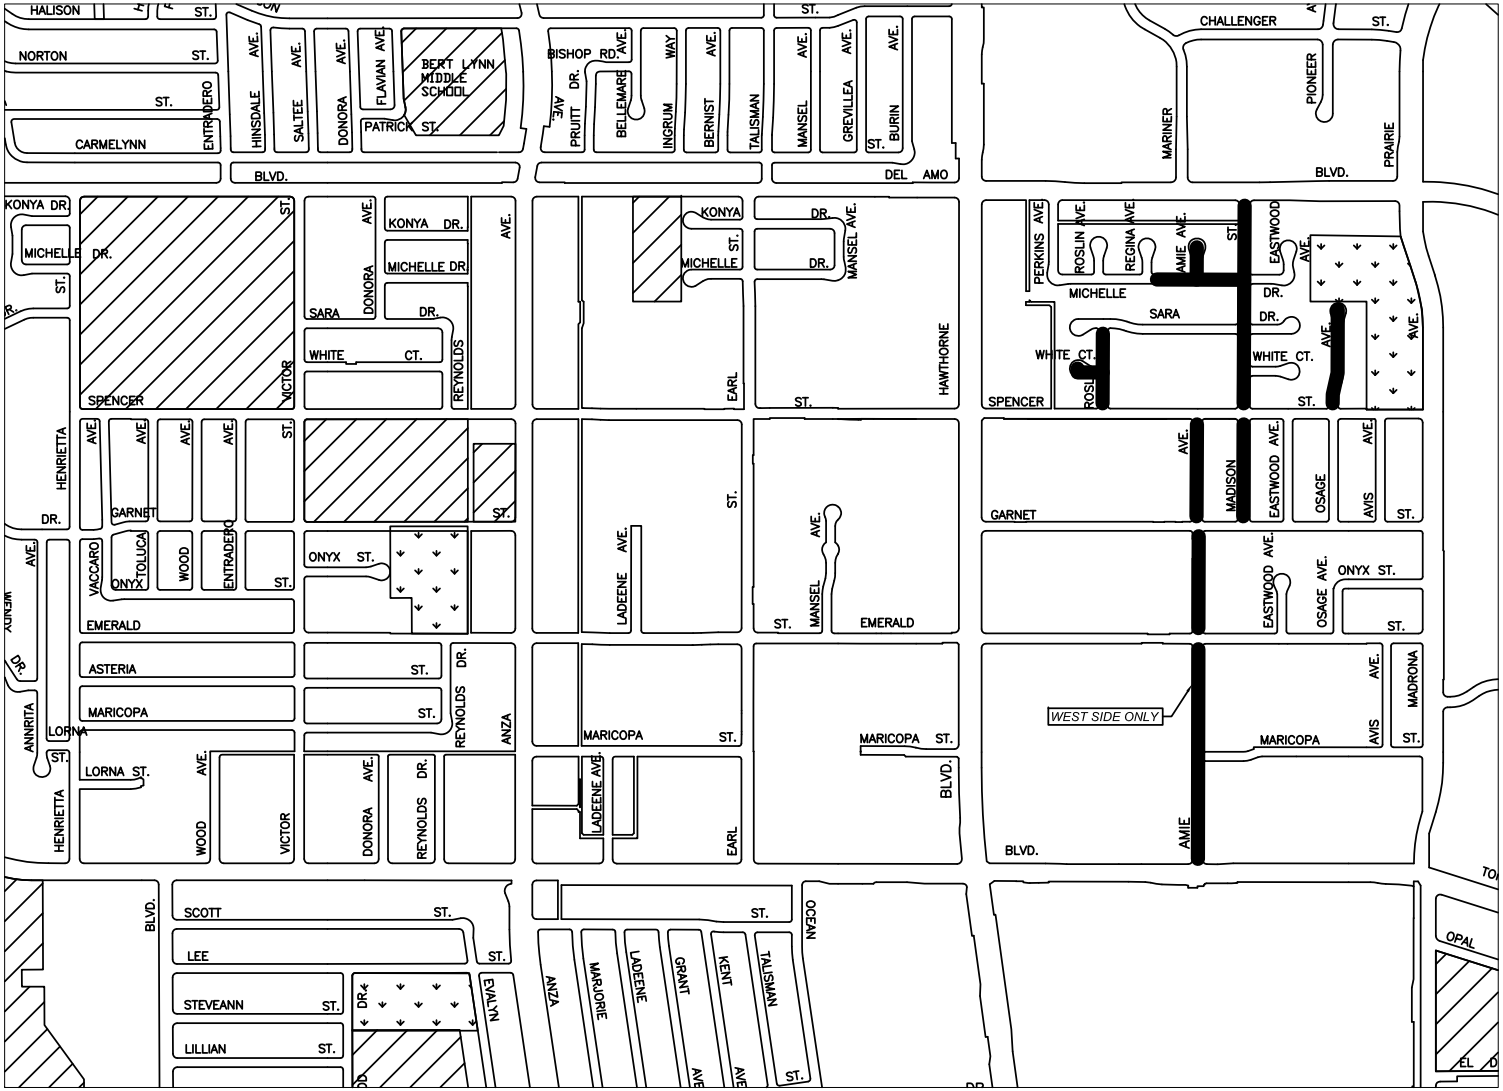

N.T.S.

WEEK 1 - TUESDAY

CITY OF TORRANCE - PUBLIC WORKS DEPARTMENT

AREA 1

2016 Residential Slurry Seal Program

STREET DETAIL AREA MAP

LEGEND:

- PARK
- SCHOOL
- WORK DONE

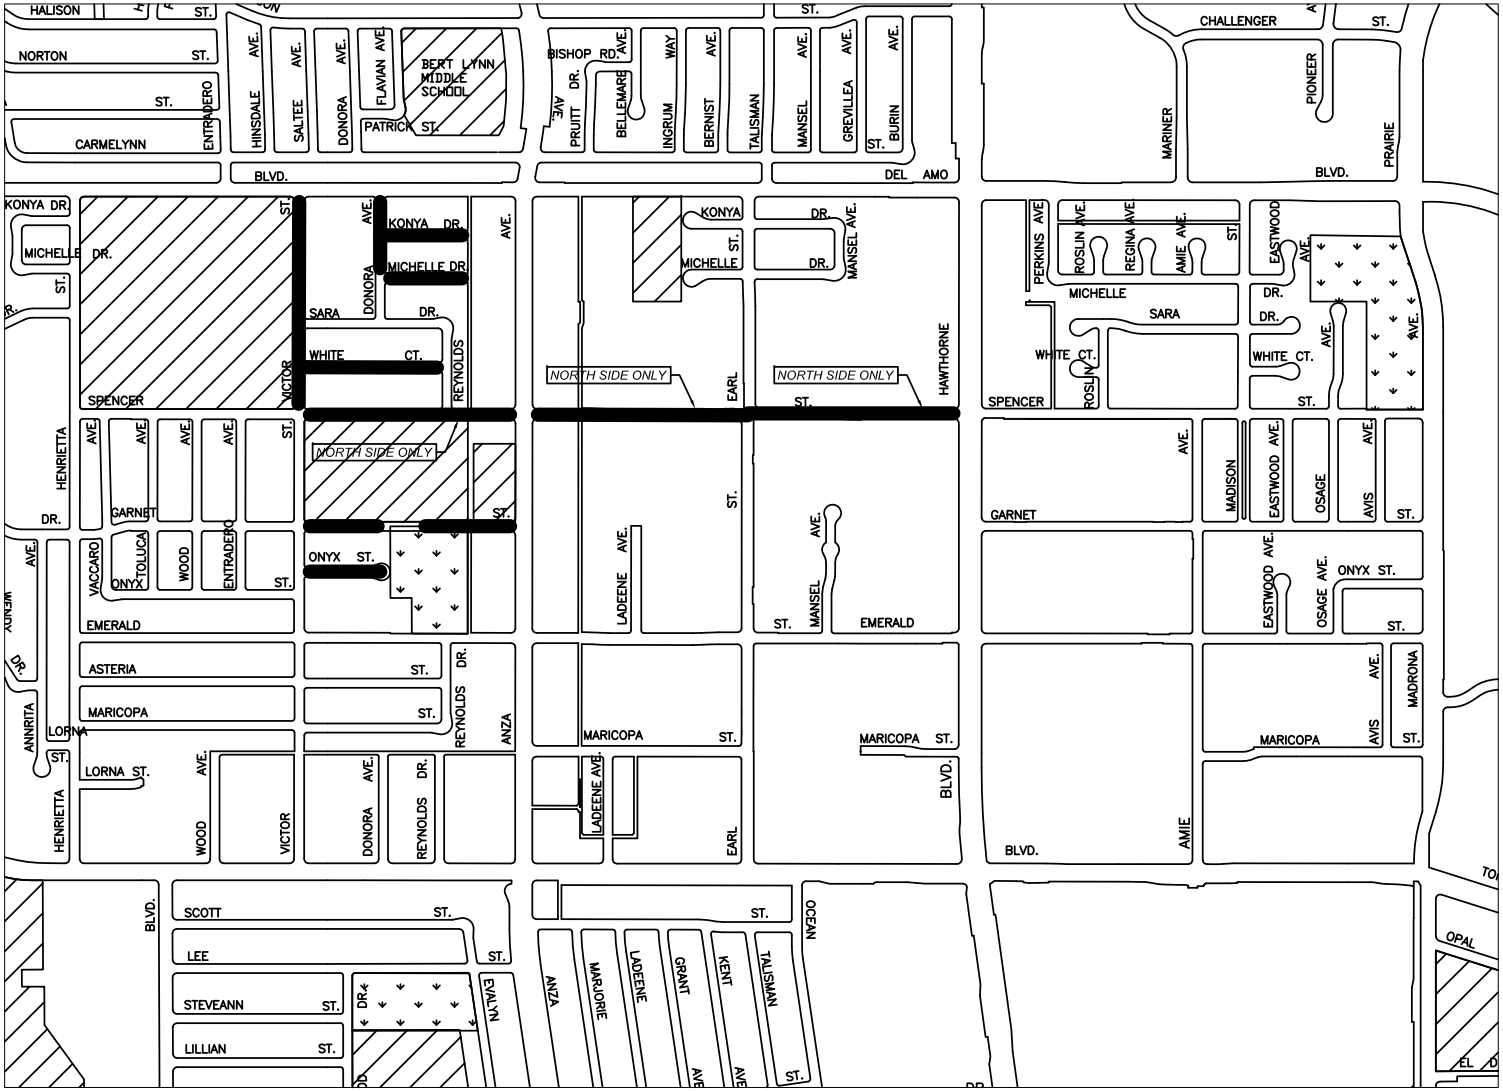

N

N.T.S.

WEEK 1 - THURSDAY

CITY OF TORRANCE - PUBLIC WORKS DEPARTMENT

AREA 1

2016 Residential Slurry Seal Program

STREET DETAIL AREA MAP

LEGEND:

- PARK
- SCHOOL
- WORK DONE

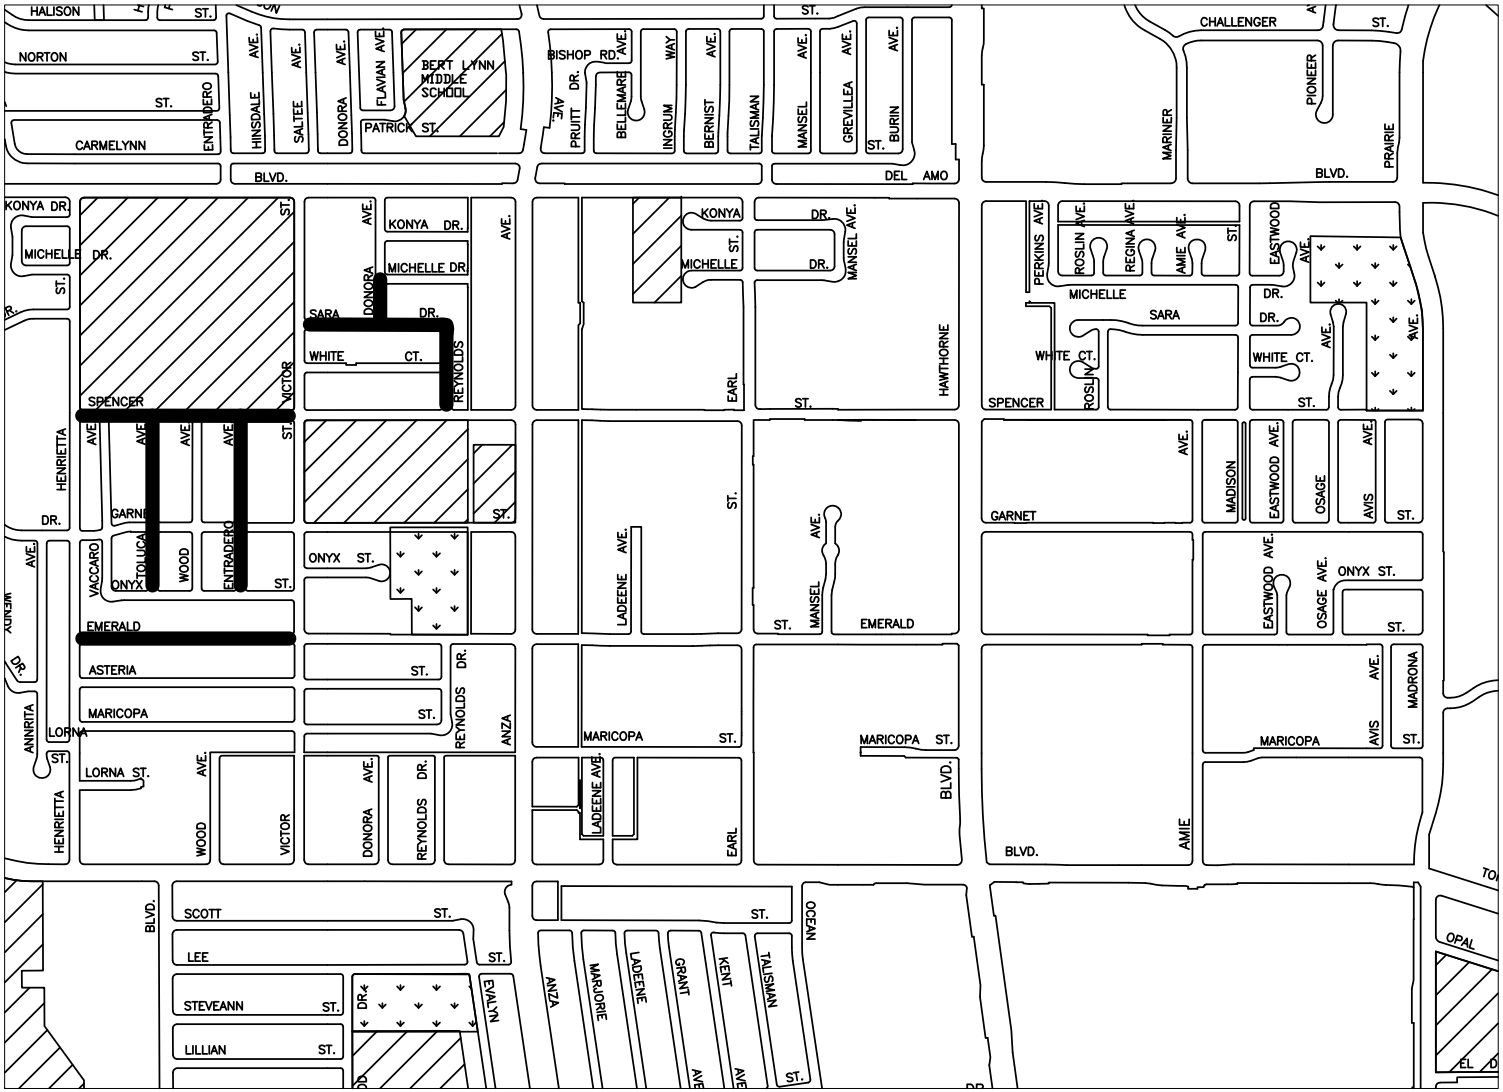

N.T.S.

WEEK 1 - FRIDAY

CITY OF TORRANCE - PUBLIC WORKS DEPARTMENT

AREA 1

2016 Residential Slurry Seal Program

STREET DETAIL AREA MAP

LEGEND:

- PARK
- SCHOOL
- WORK DONE

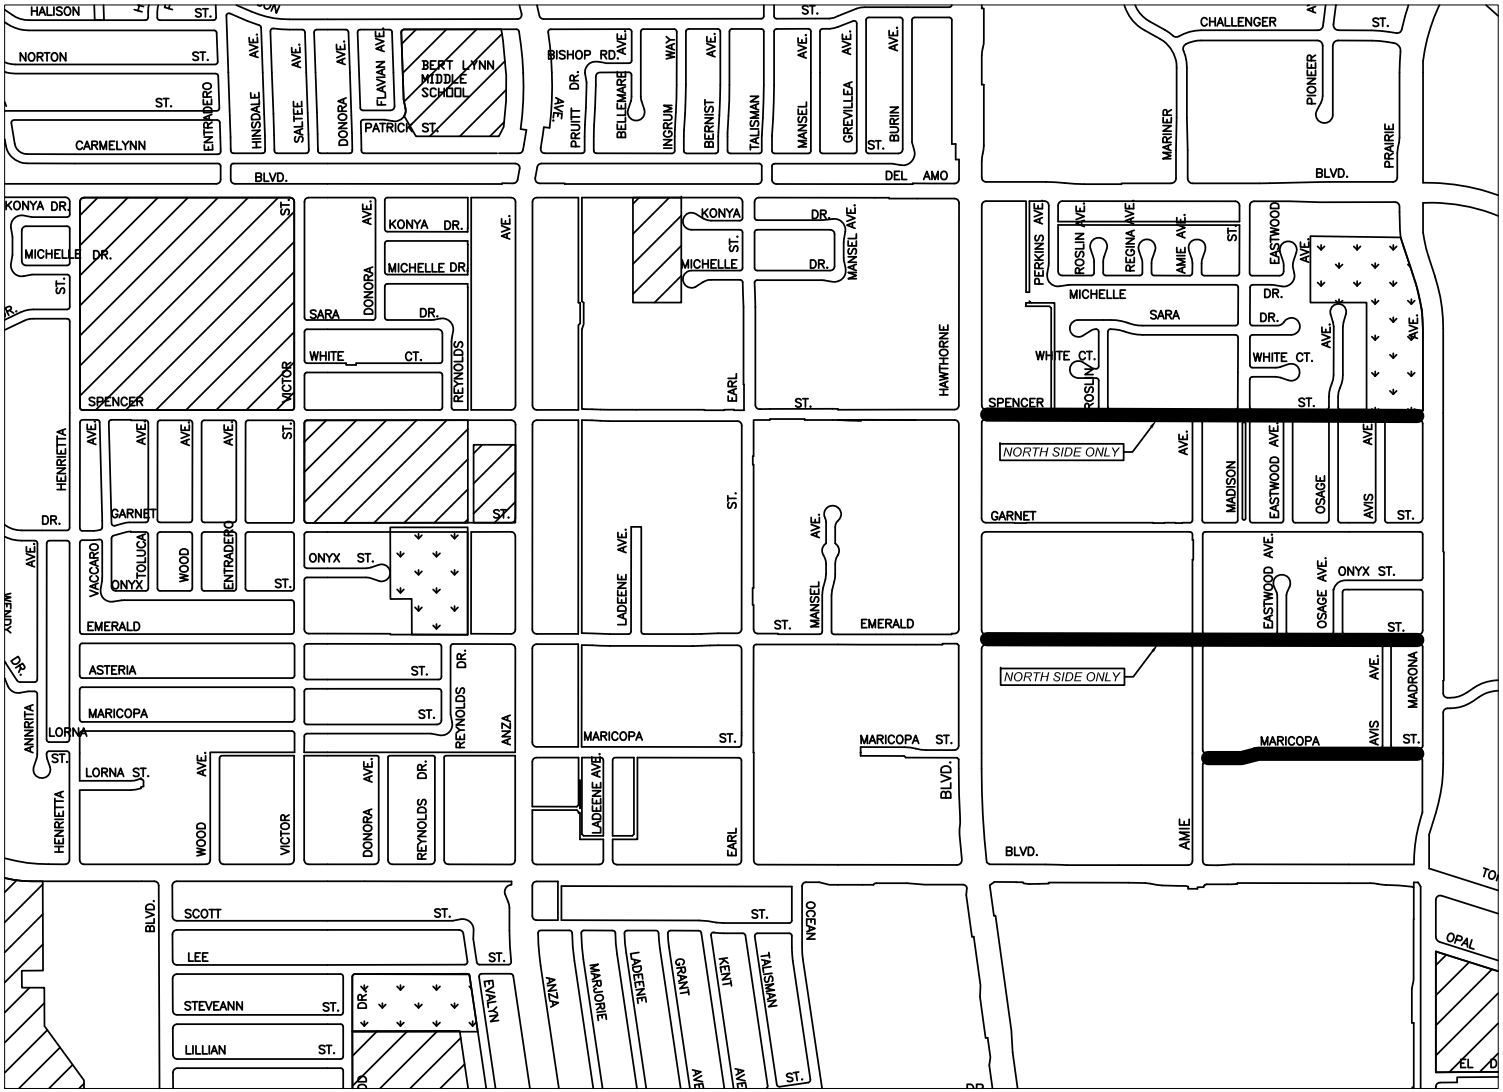

WEEK 2 - MONDAY

CITY OF TORRANCE - PUBLIC WORKS DEPARTMENT

AREA 1

2016 Residential Slurry Seal Program

STREET DETAIL AREA MAP

LEGEND:

- PARK
- SCHOOL
- WORK DONE

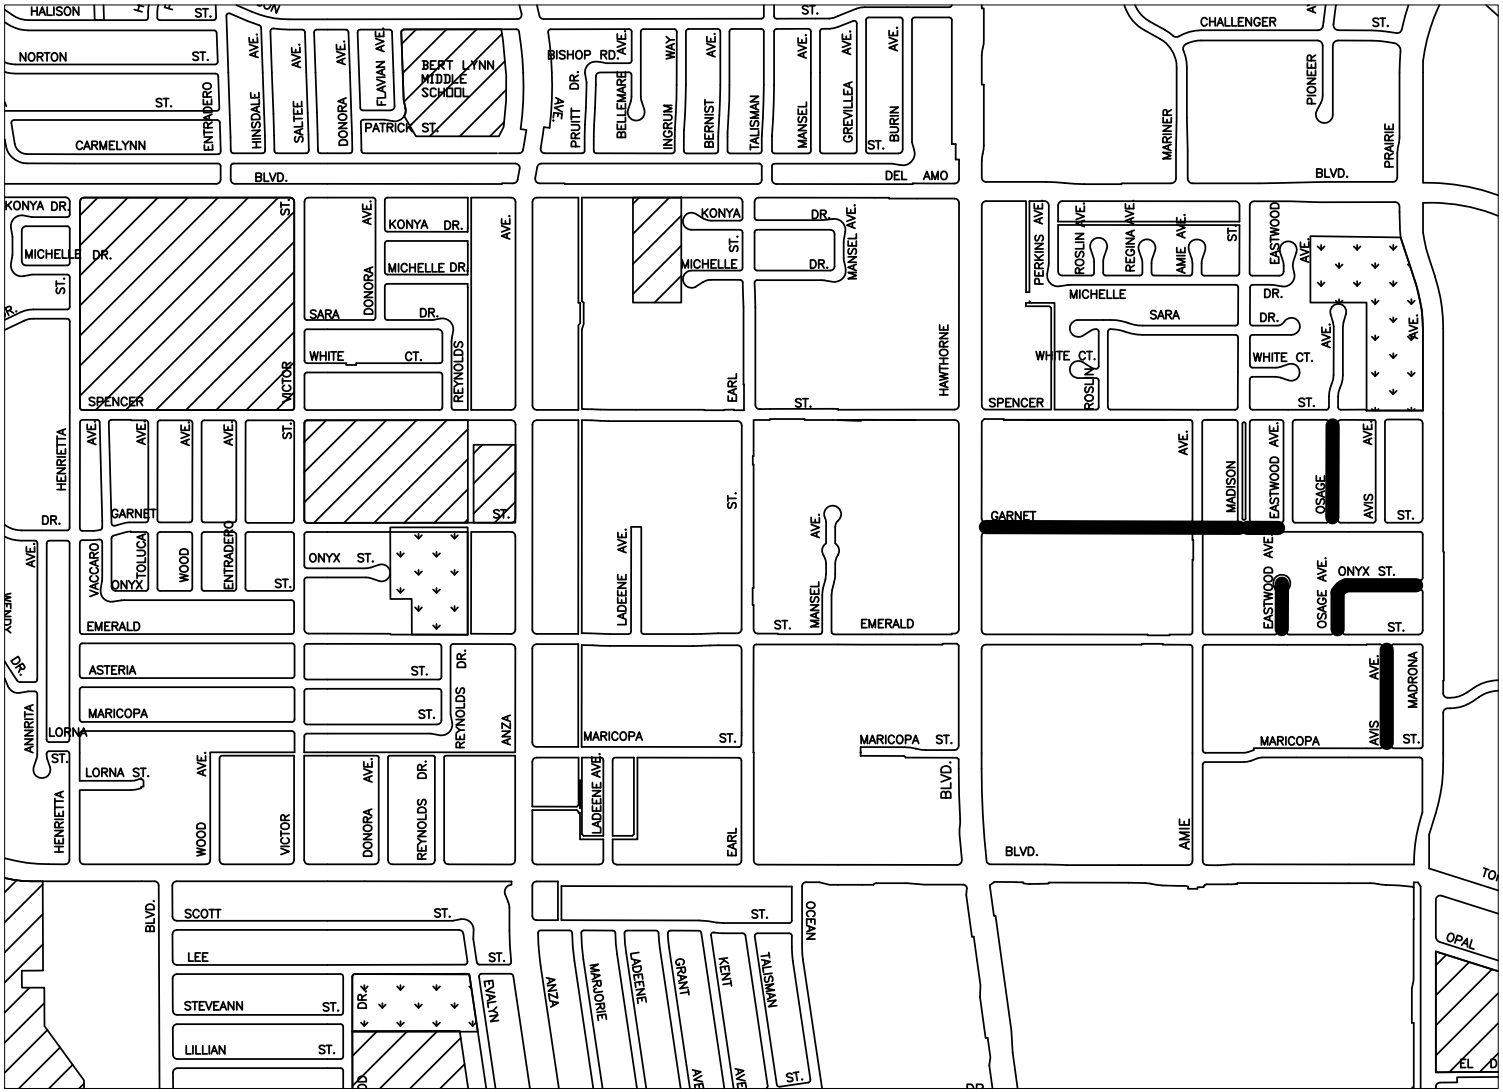

N.T.S.

WEEK 2 - TUESDAY

CITY OF TORRANCE - PUBLIC WORKS DEPARTMENT

AREA 1

2016 Residential Slurry Seal Program

STREET DETAIL AREA MAP

LEGEND:

- PARK
- SCHOOL
- WORK DONE

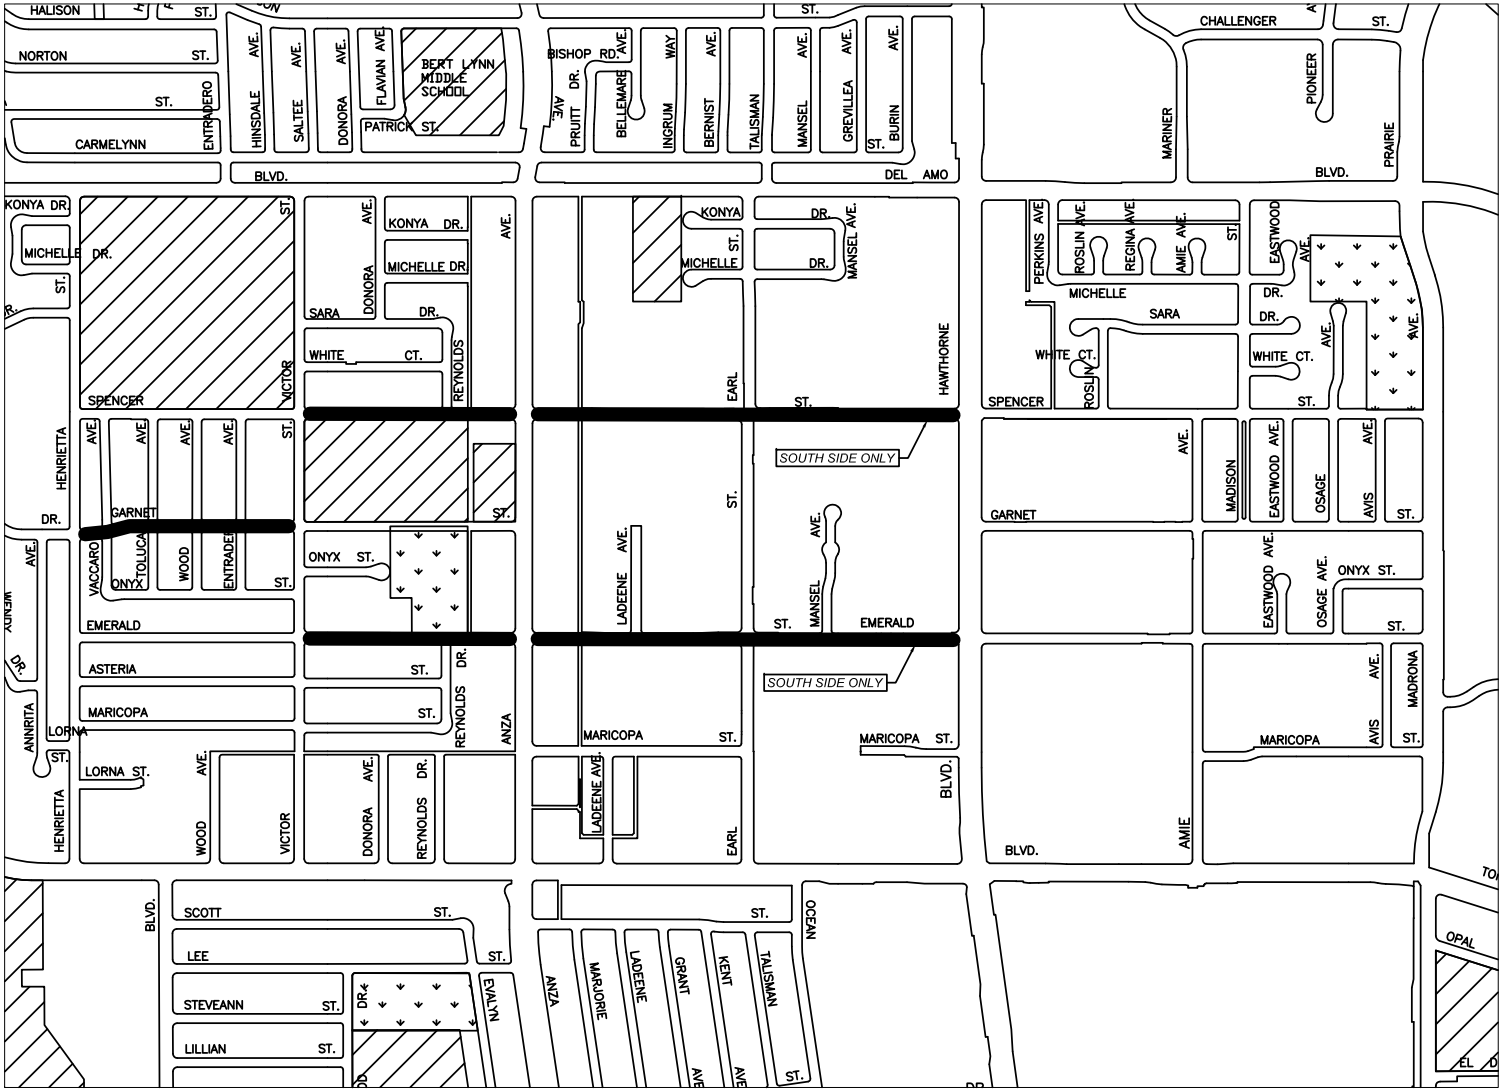

N.T.S.

WEEK 2 - WEDNESDAY

CITY OF TORRANCE - PUBLIC WORKS DEPARTMENT

AREA 1

2016 Residential Slurry Seal Program

STREET DETAIL AREA MAP

LEGEND:

- PARK
- SCHOOL
- WORK DONE

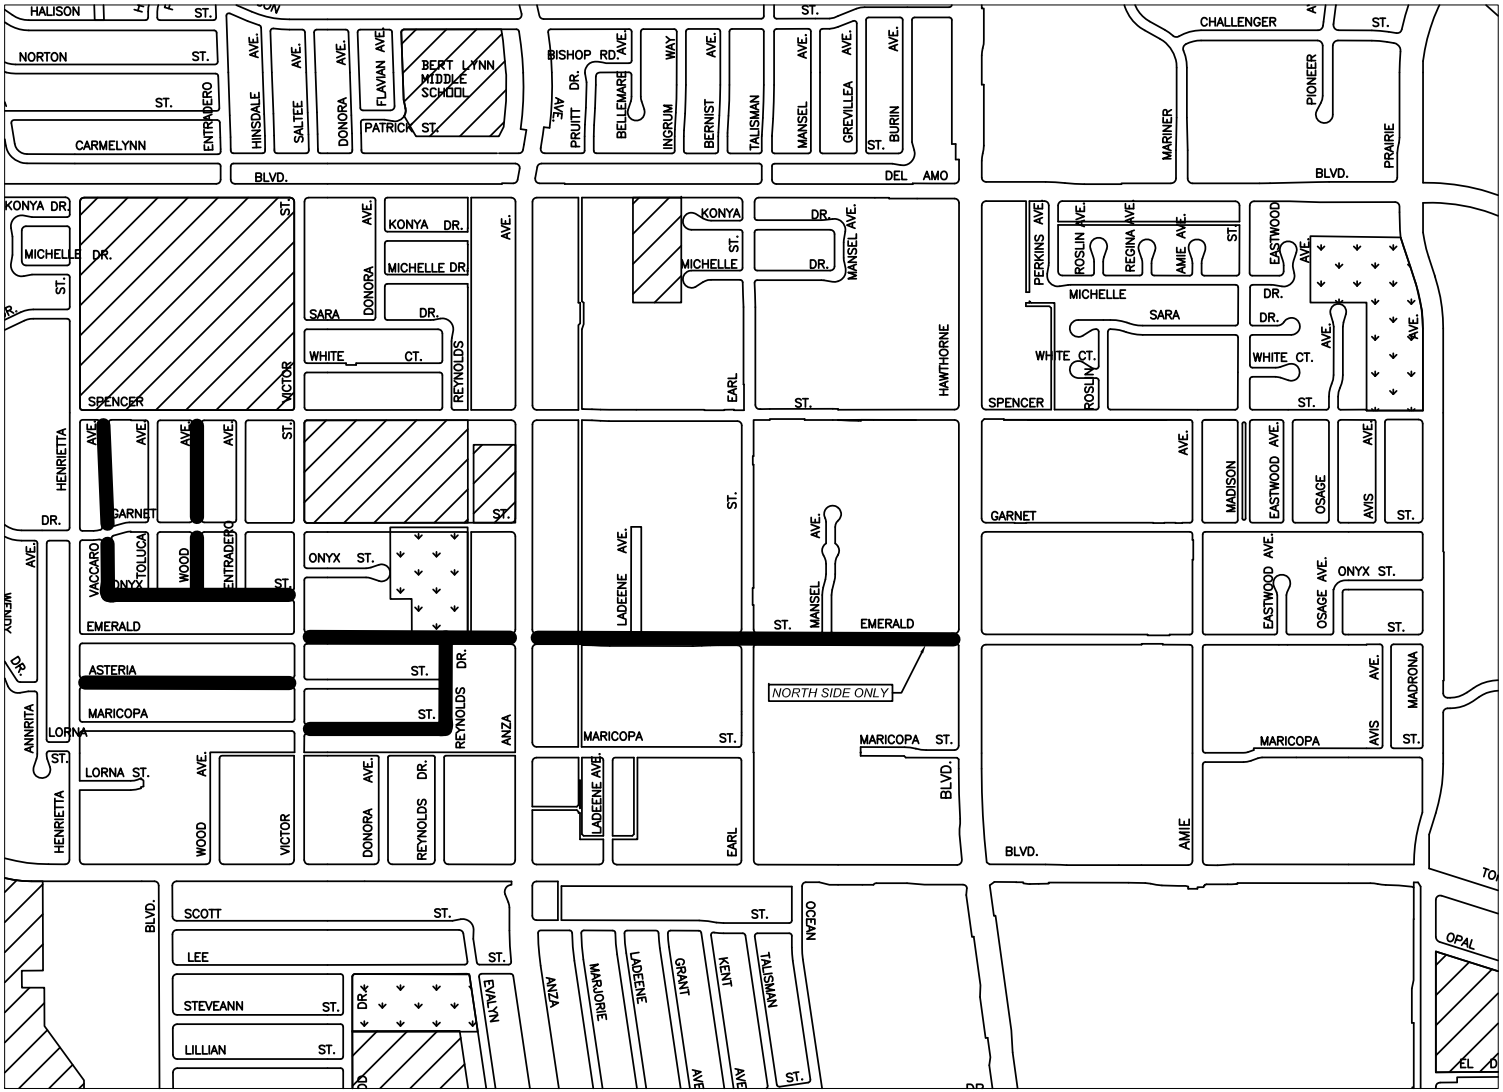

N

N.T.S.

WEEK 2 - THURSDAY

CITY OF TORRANCE - PUBLIC WORKS DEPARTMENT

AREA 1

2016 Residential Slurry Seal Program

STREET DETAIL AREA MAP

LEGEND:

- PARK
- SCHOOL
- WORK DONE

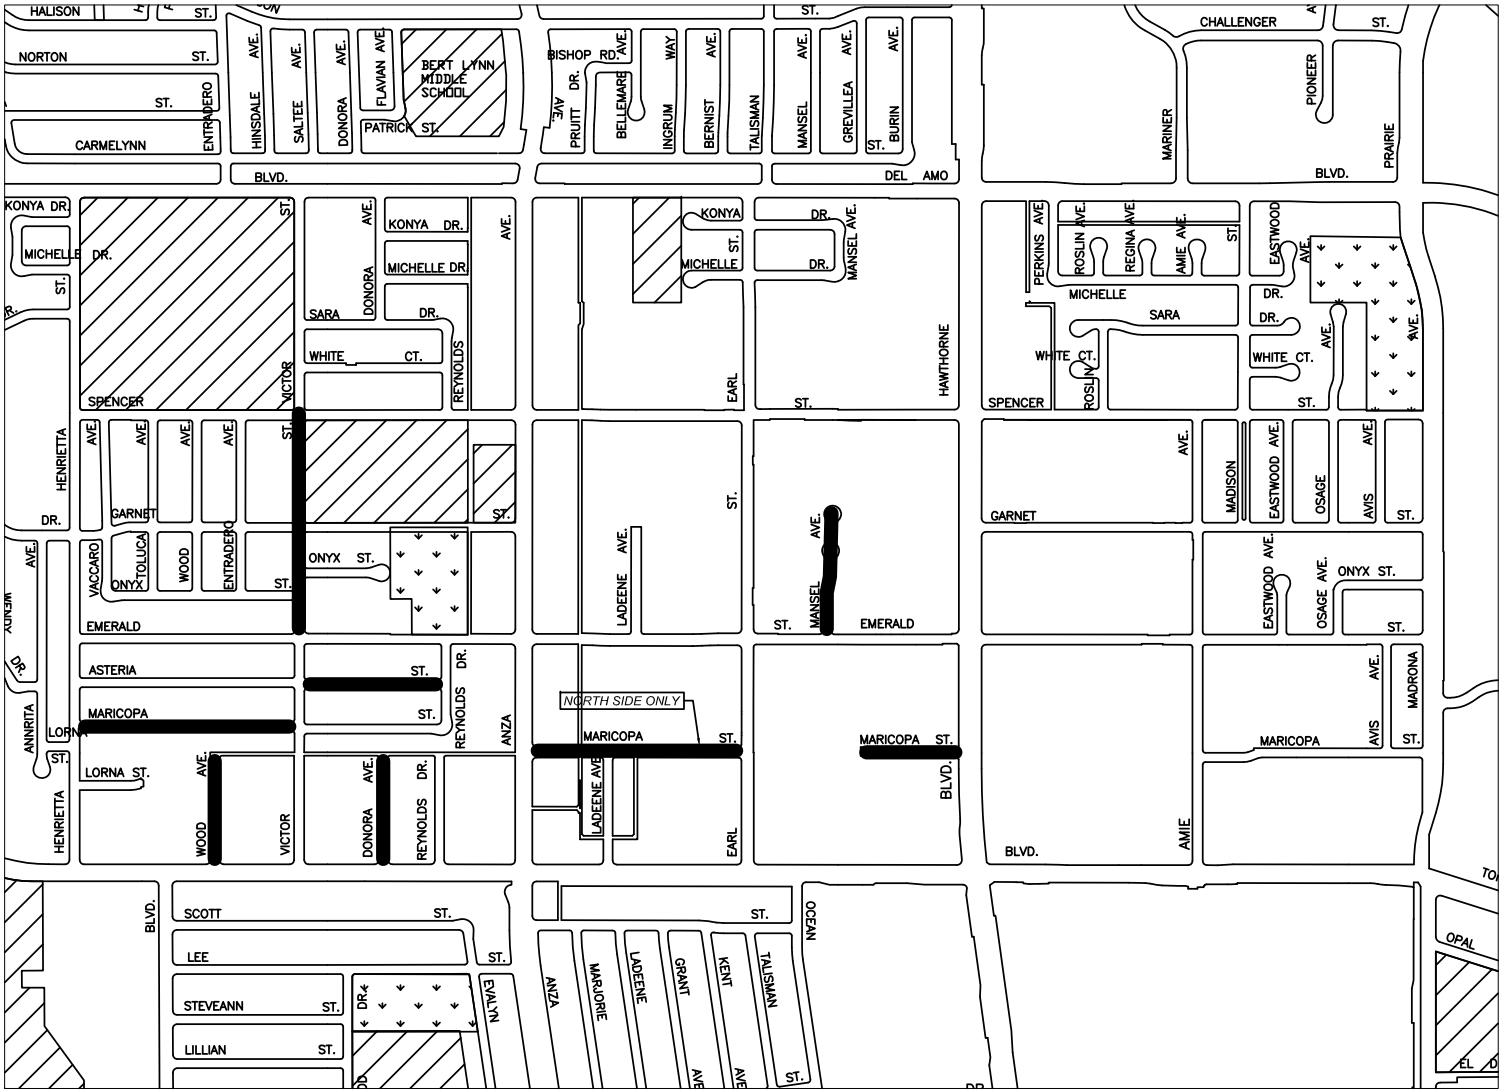

WEEK 2 - FRIDAY

CITY OF TORRANCE - PUBLIC WORKS DEPARTMENT

AREA 2

2016 Arterial Street Pavement Sealing

STREET DETAIL AREA MAP

LEGEND:

- PARK
- SCHOOL
- WORK DONE

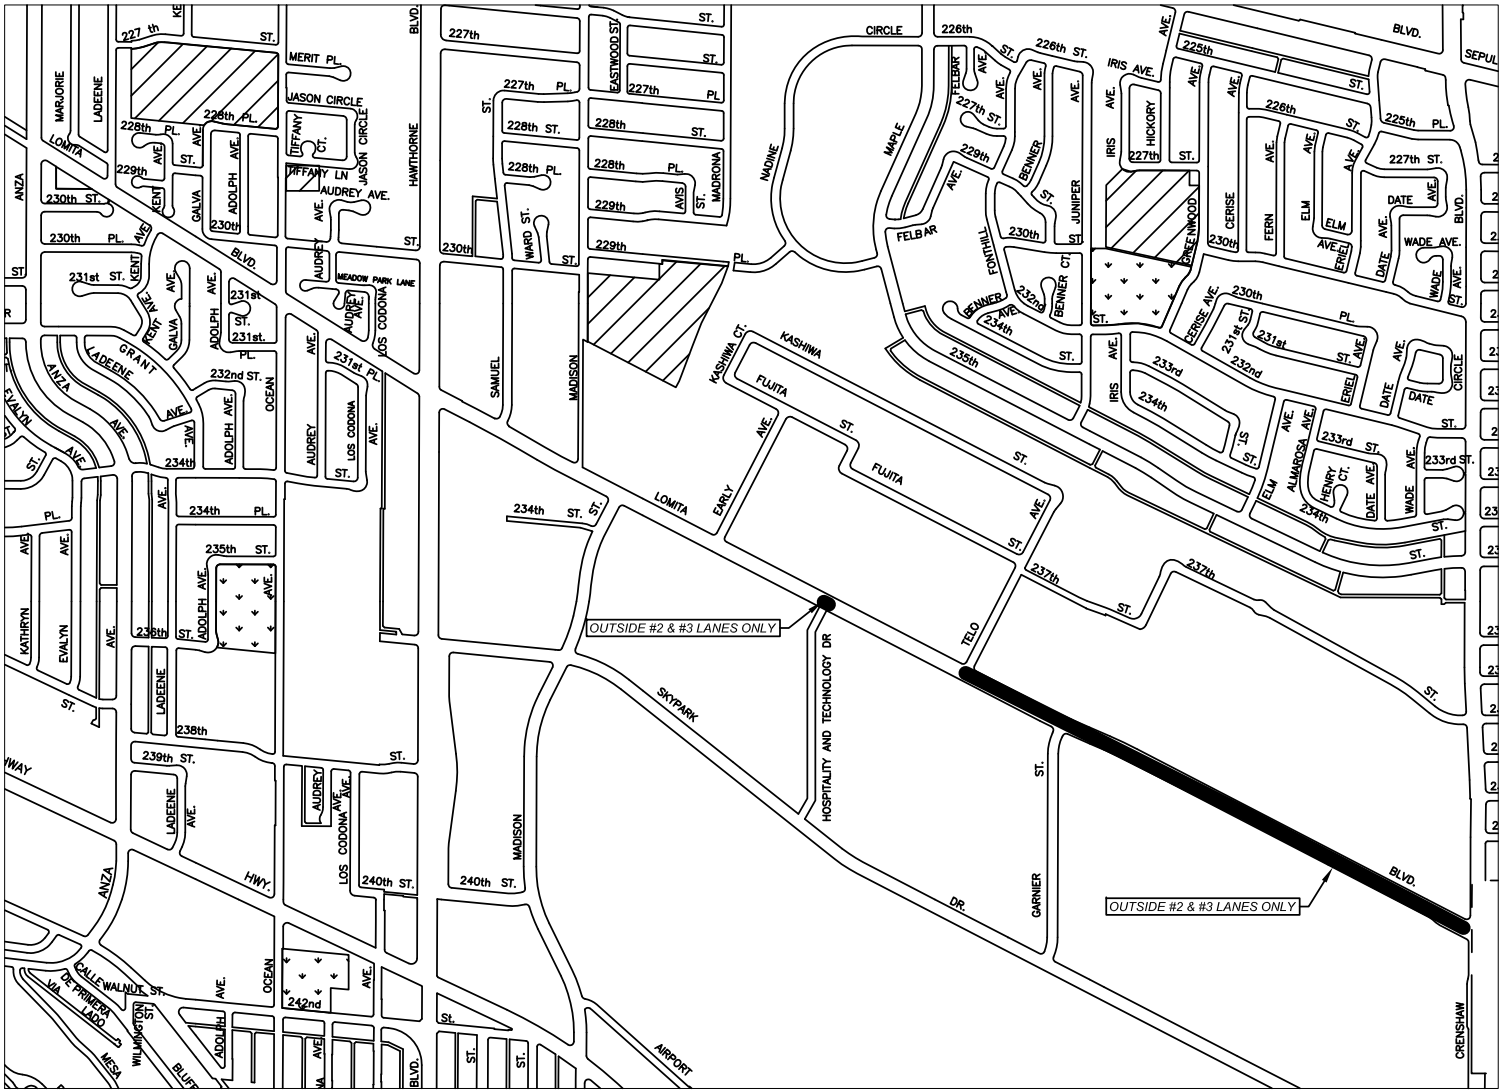

N.T.S.

WEEK 3 - MONDAY

CITY OF TORRANCE - PUBLIC WORKS DEPARTMENT

AREA 2

2016 Arterial Street Pavement Sealing

STREET DETAIL AREA MAP

LEGEND:

- PARK
- SCHOOL
- WORK DONE

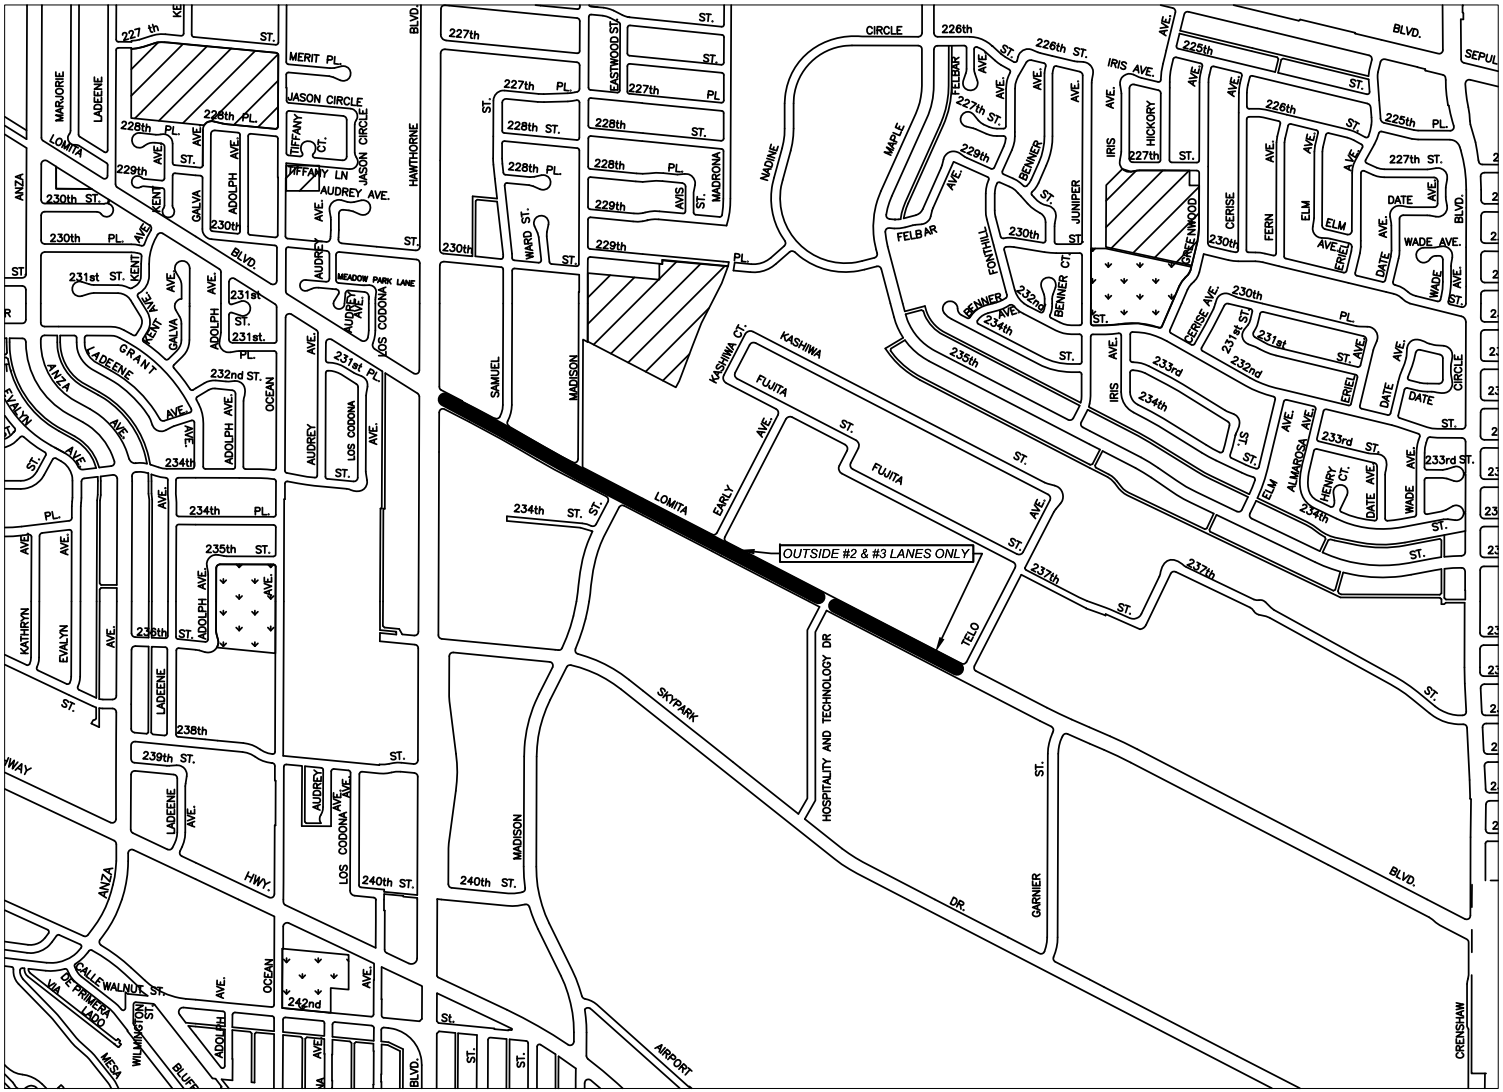

N.T.S.

WEEK 3 - TUESDAY

CITY OF TORRANCE - PUBLIC WORKS DEPARTMENT

AREA 2

2016 Arterial Street Pavement Sealing

STREET DETAIL AREA MAP

OUTSIDE #2 & #3 LANES ONLY

LEGEND:

- PARK
- SCHOOL
- WORK DONE

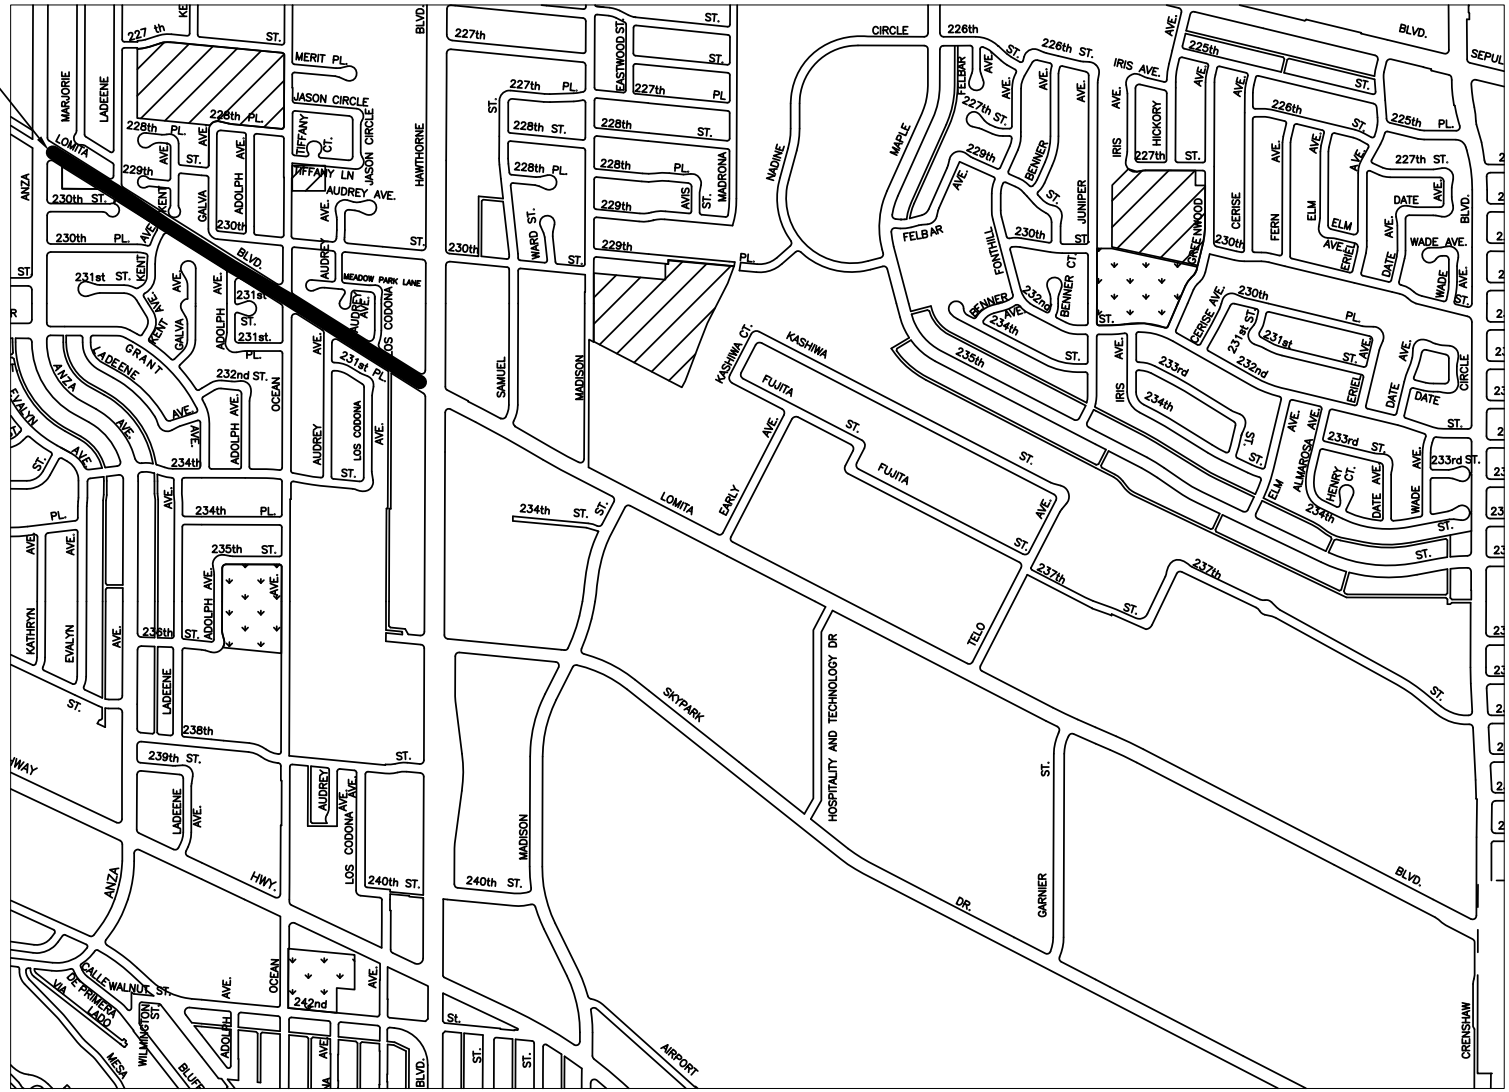

N.T.S.

WEEK 3 - WEDNESDAY

CITY OF TORRANCE - PUBLIC WORKS DEPARTMENT

AREA 1

2016 Residential Slurry Seal Program

STREET DETAIL AREA MAP

LEGEND:

- PARK
- SCHOOL
- WORK DONE

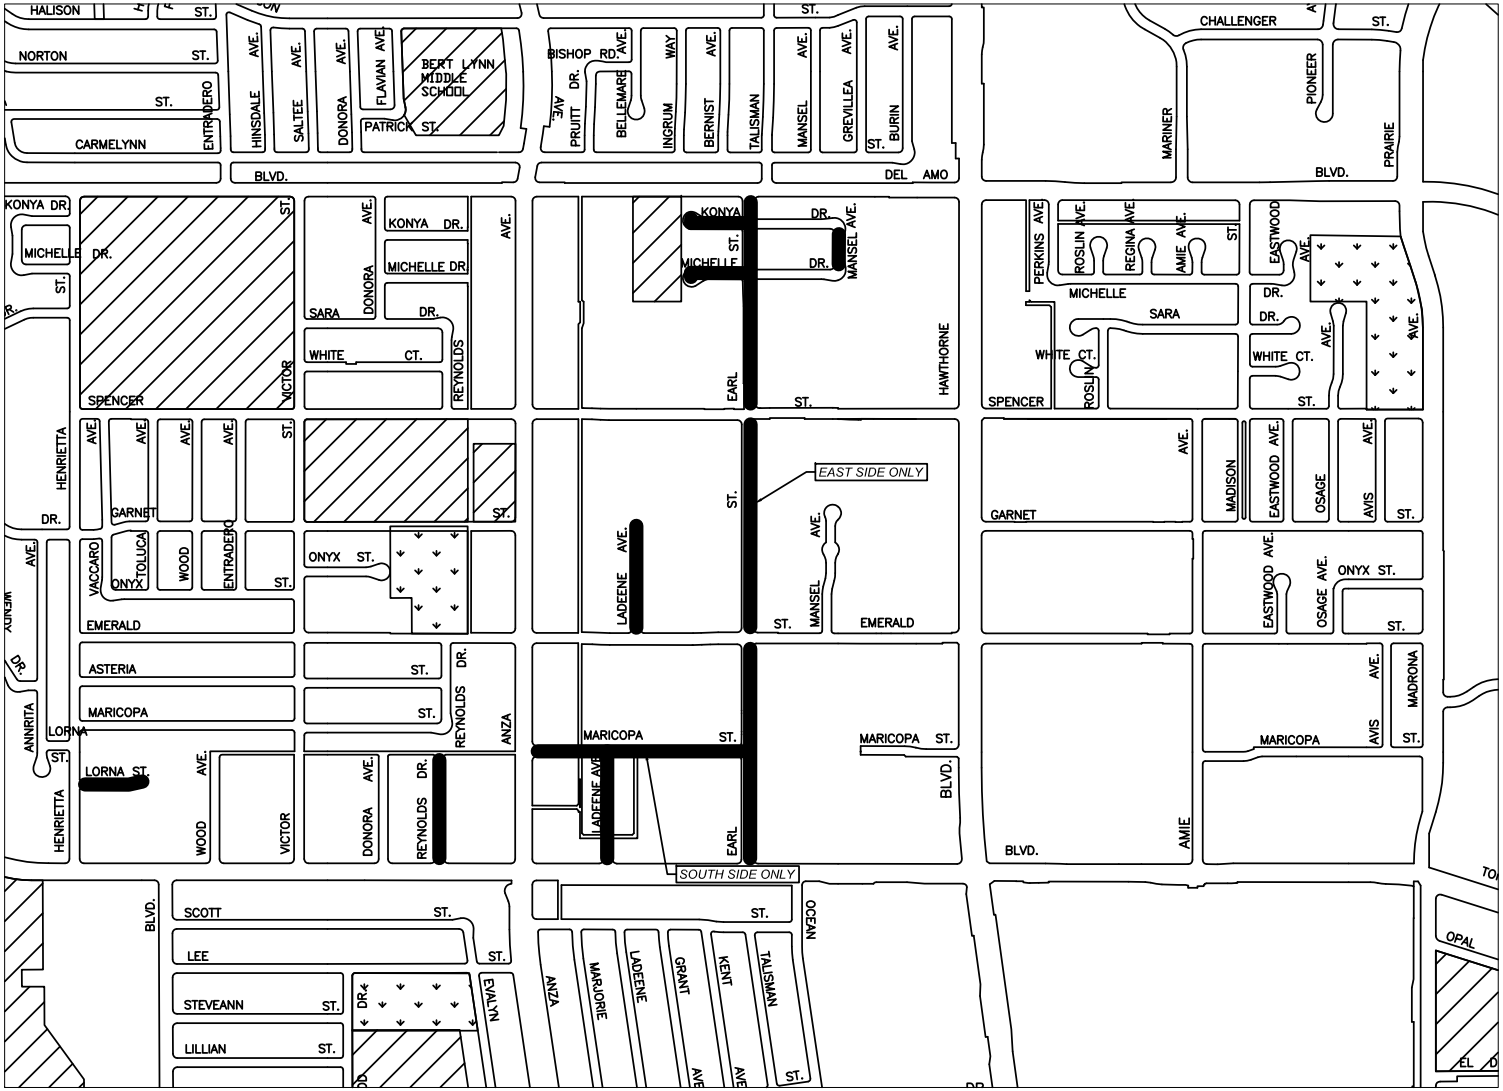

N

N.T.S.

WEEK 3 - THURSDAY

CITY OF TORRANCE - PUBLIC WORKS DEPARTMENT

AREA 1

2016 Residential Slurry Seal Program

STREET DETAIL AREA MAP

LEGEND:

- PARK
- SCHOOL
- WORK DONE

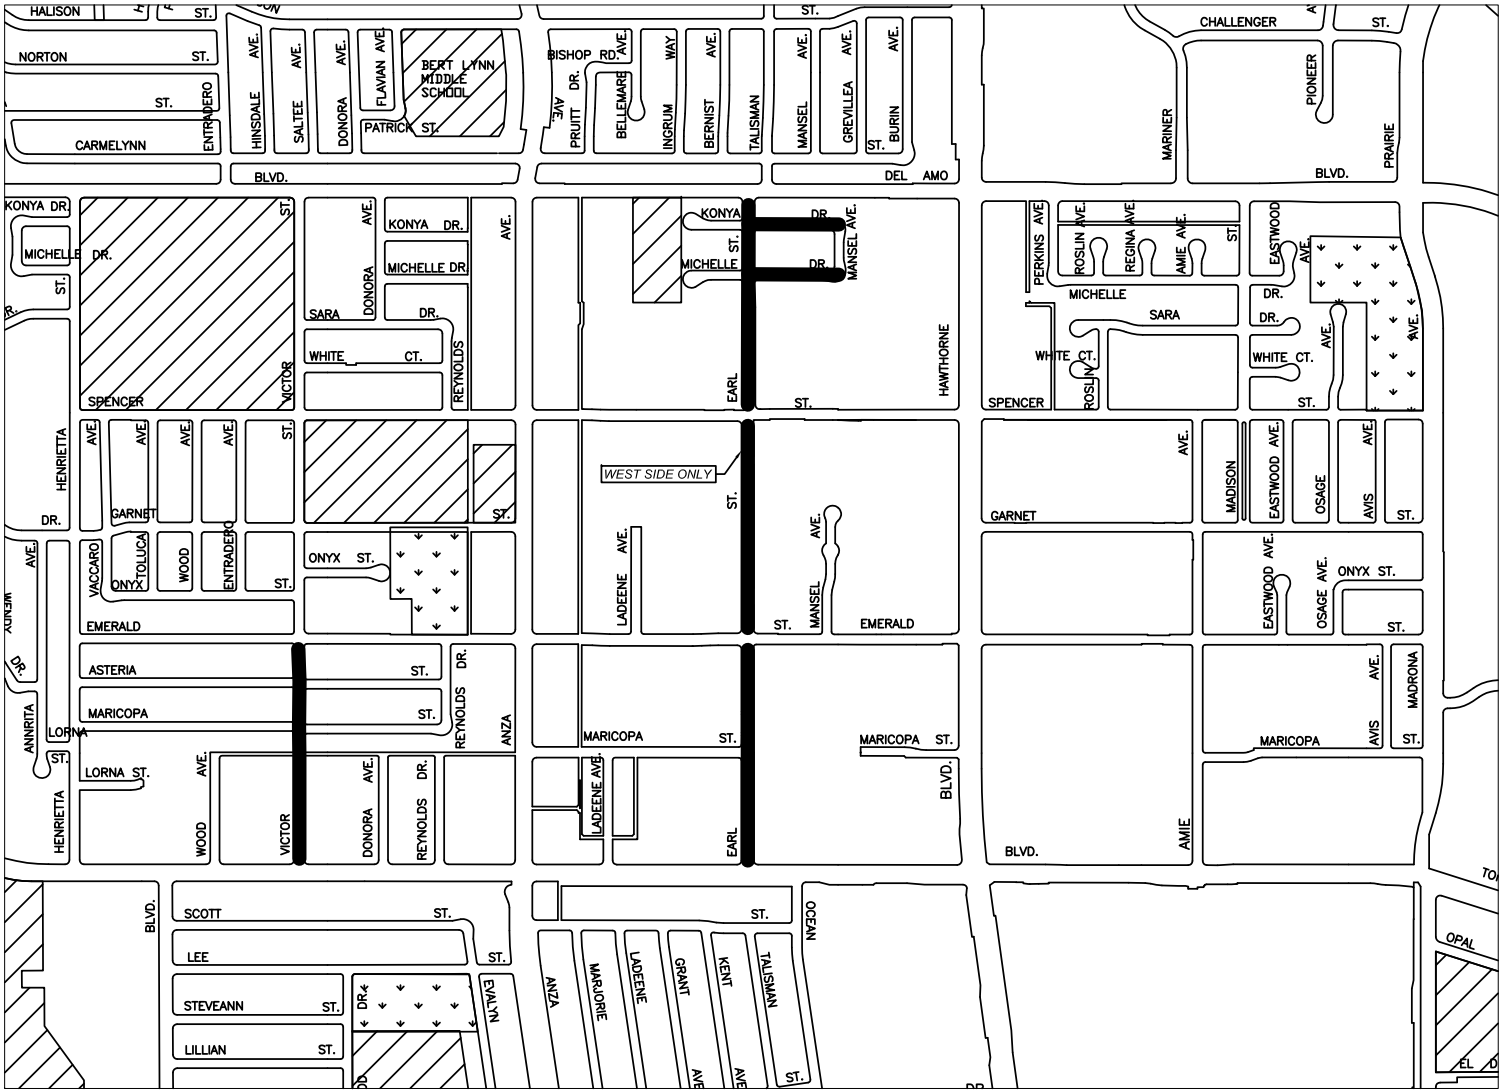

N.T.S.

WEEK 3 - FRIDAY

CITY OF TORRANCE - PUBLIC WORKS DEPARTMENT

AREA 2

2016 Arterial Street Pavement Sealing

STREET DETAIL AREA MAP

LEGEND:

- PARK
- SCHOOL
- WORK DONE

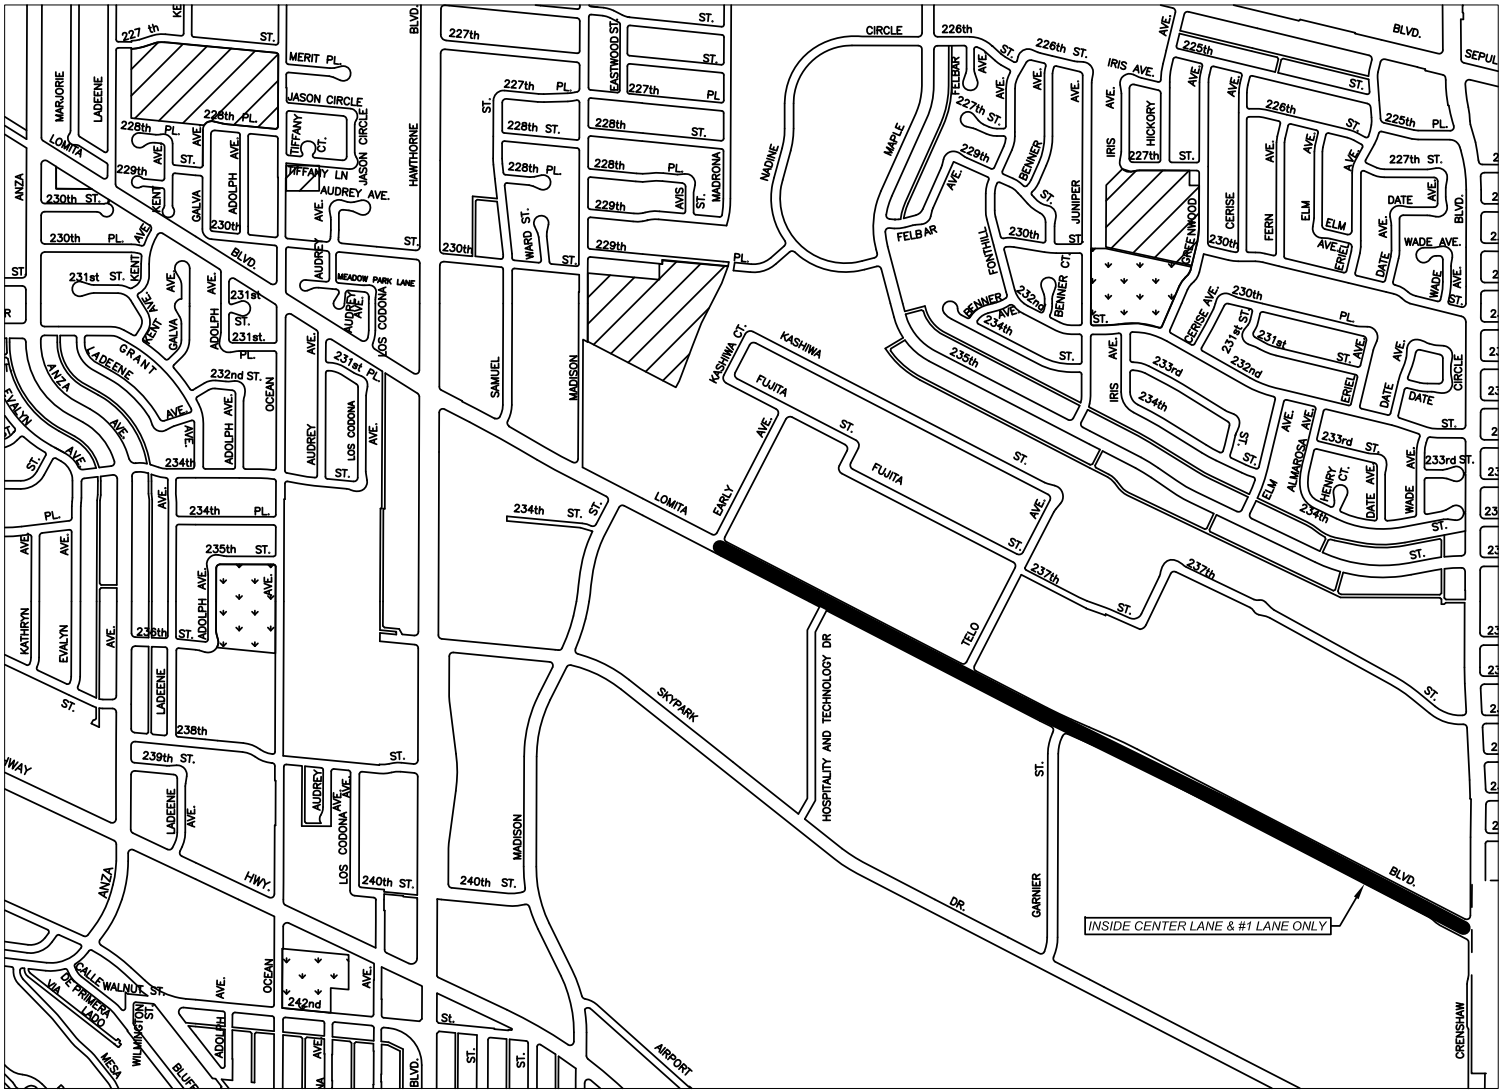

N.T.S.

WEEK 4 - MONDAY

CITY OF TORRANCE - PUBLIC WORKS DEPARTMENT

AREA 2

2016 Arterial Street Pavement Sealing

STREET DETAIL AREA MAP

LEGEND:

- PARK
- SCHOOL
- WORK DONE

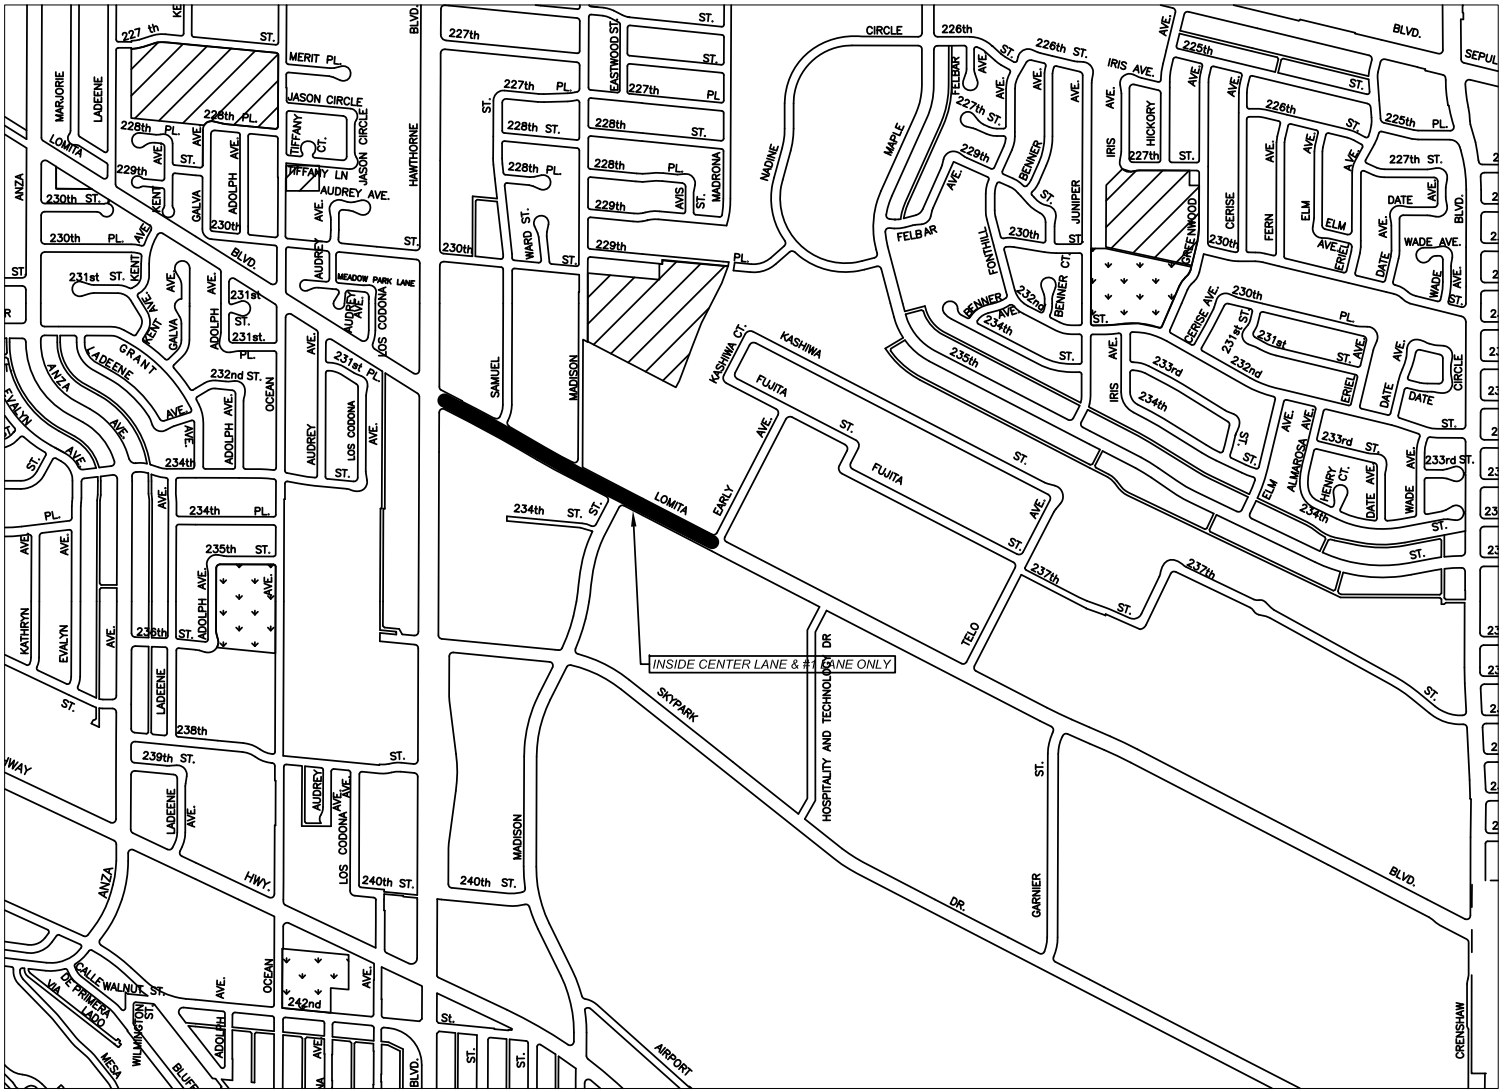

N.T.S.

WEEK 4 - TUESDAY

CITY OF TORRANCE - PUBLIC WORKS DEPARTMENT

AREA 2

2016 Arterial Street Pavement Sealing

STREET DETAIL AREA MAP

INSIDE CENTER LANE & #1 LANE ONLY

LEGEND:

- PARK
- SCHOOL
- WORK DONE

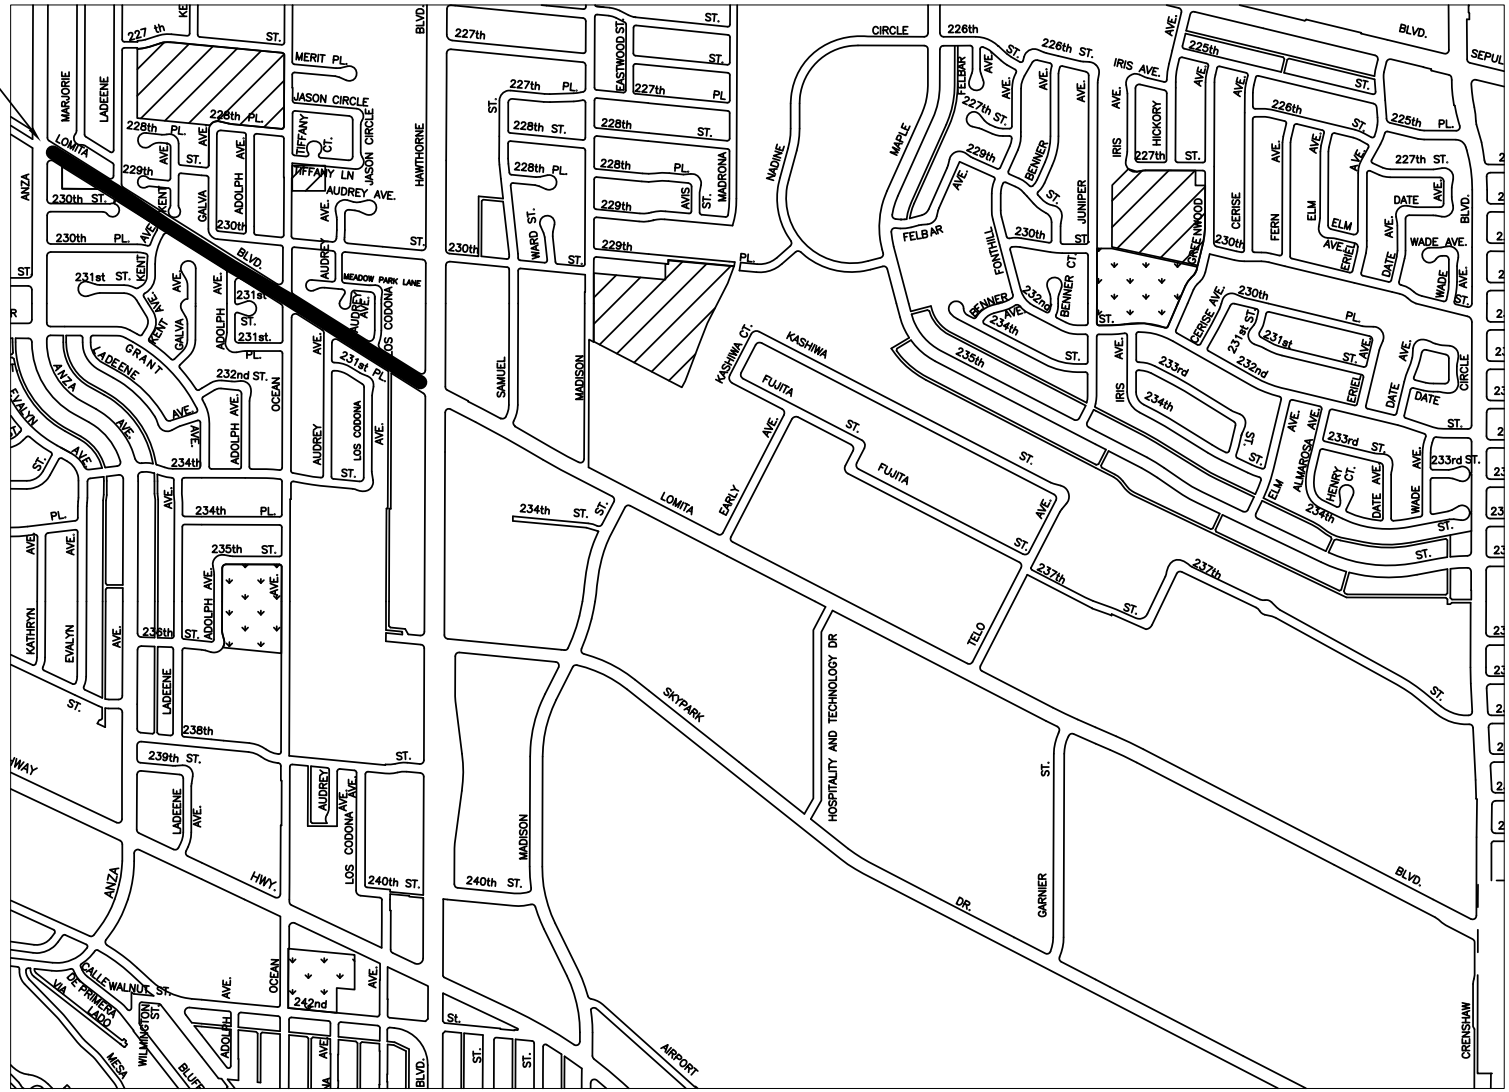

N.T.S.

WEEK 4 - WEDNESDAY

CITY OF TORRANCE - PUBLIC WORKS DEPARTMENT

AREA 2

2016 Arterial Street Pavement Sealing

STREET DETAIL AREA MAP

LEGEND:

- PARK
- SCHOOL
- WORK DONE

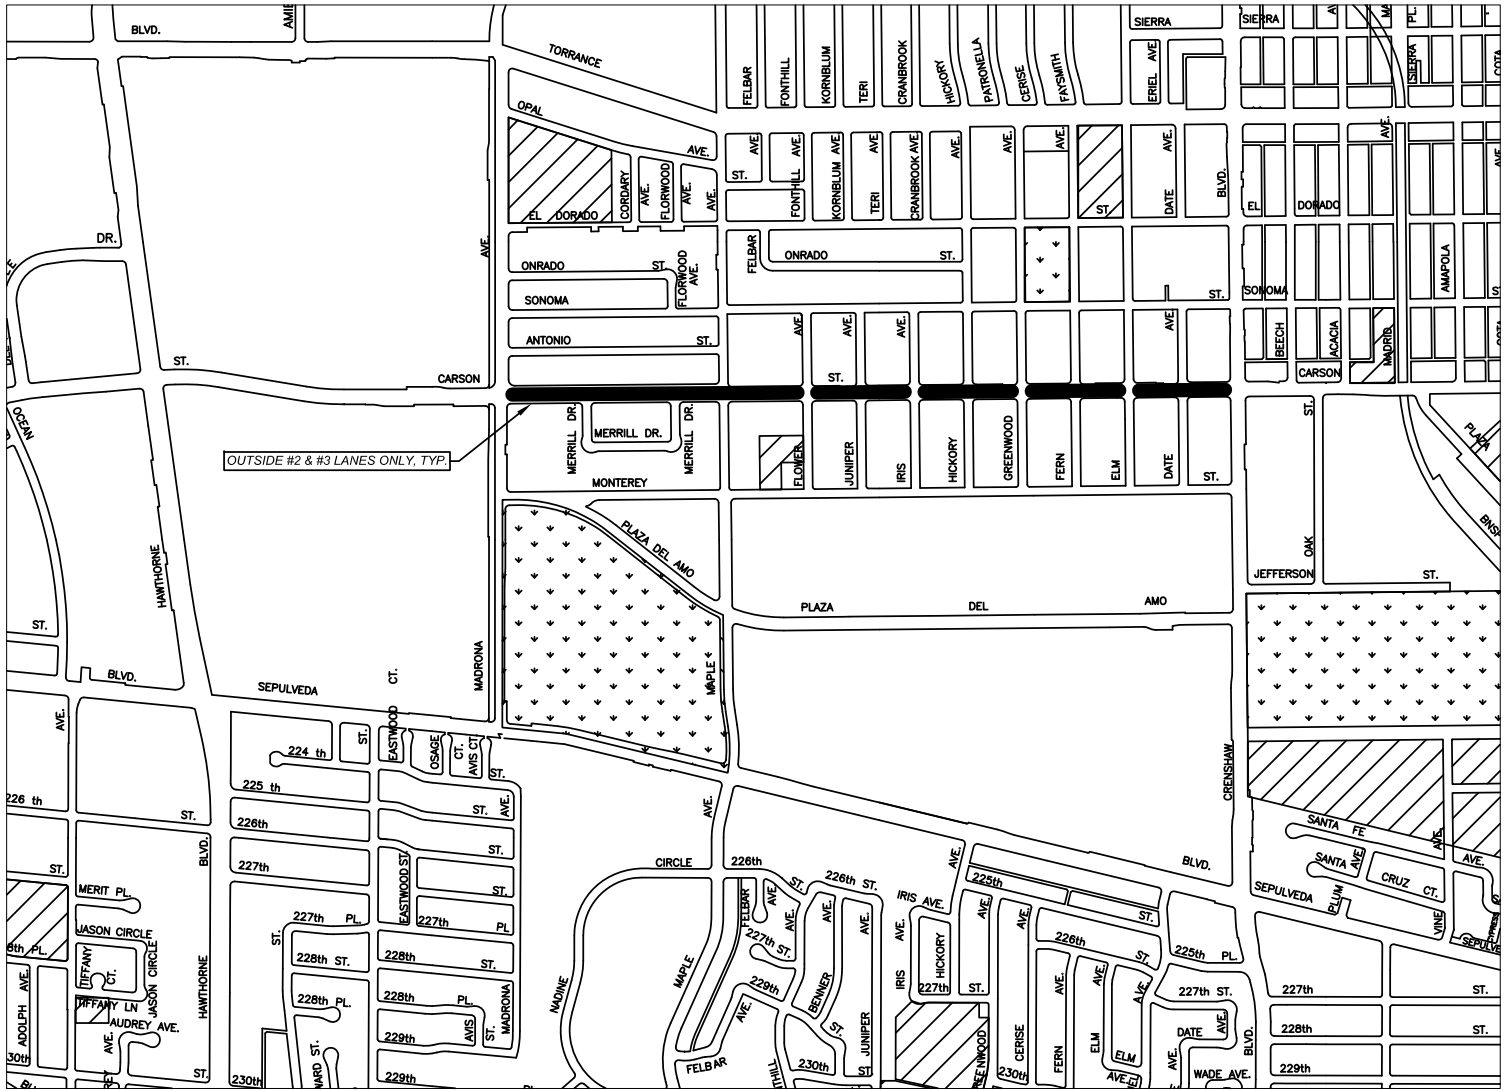

N.T.S.

WEEK 5 - MONDAY

CITY OF TORRANCE - PUBLIC WORKS DEPARTMENT

AREA 2

2016 Arterial Street Pavement Sealing

STREET DETAIL AREA MAP

LEGEND:

- PARK
- SCHOOL
- WORK DONE

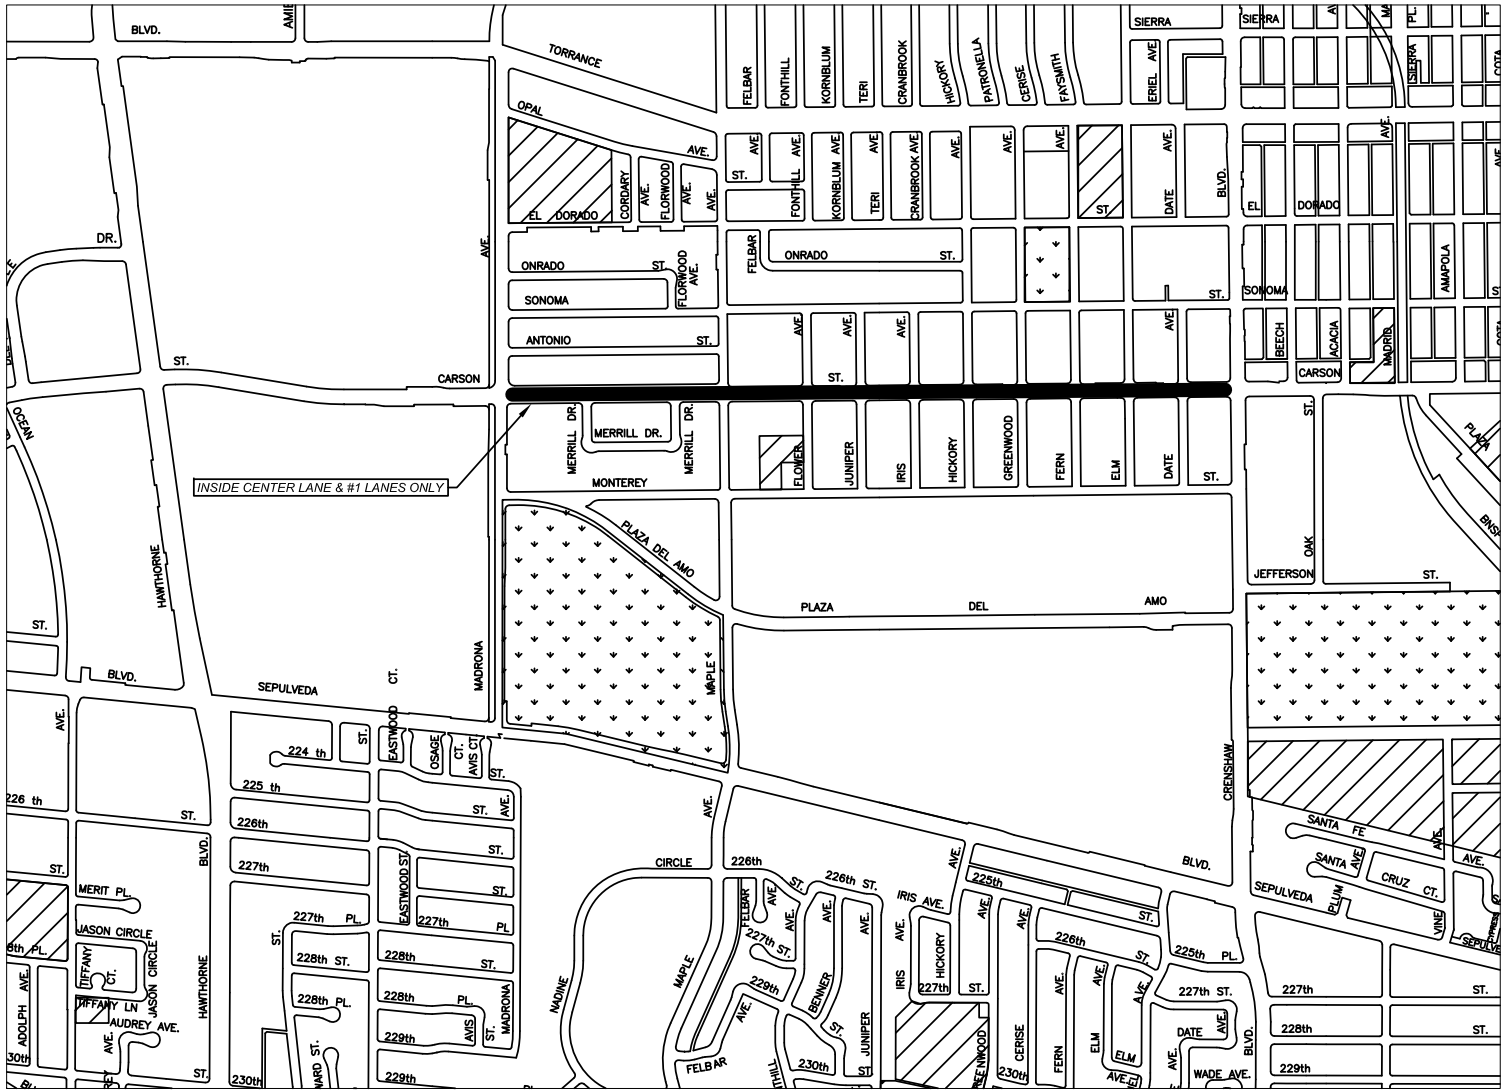

N.T.S.

WEEK 5 - TUESDAY

CITY OF TORRANCE - PUBLIC WORKS DEPARTMENT

AREA 2

2016 Arterial Street Pavement Sealing

STREET DETAIL AREA MAP

LEGEND:

- PARK
- SCHOOL
- WORK DONE

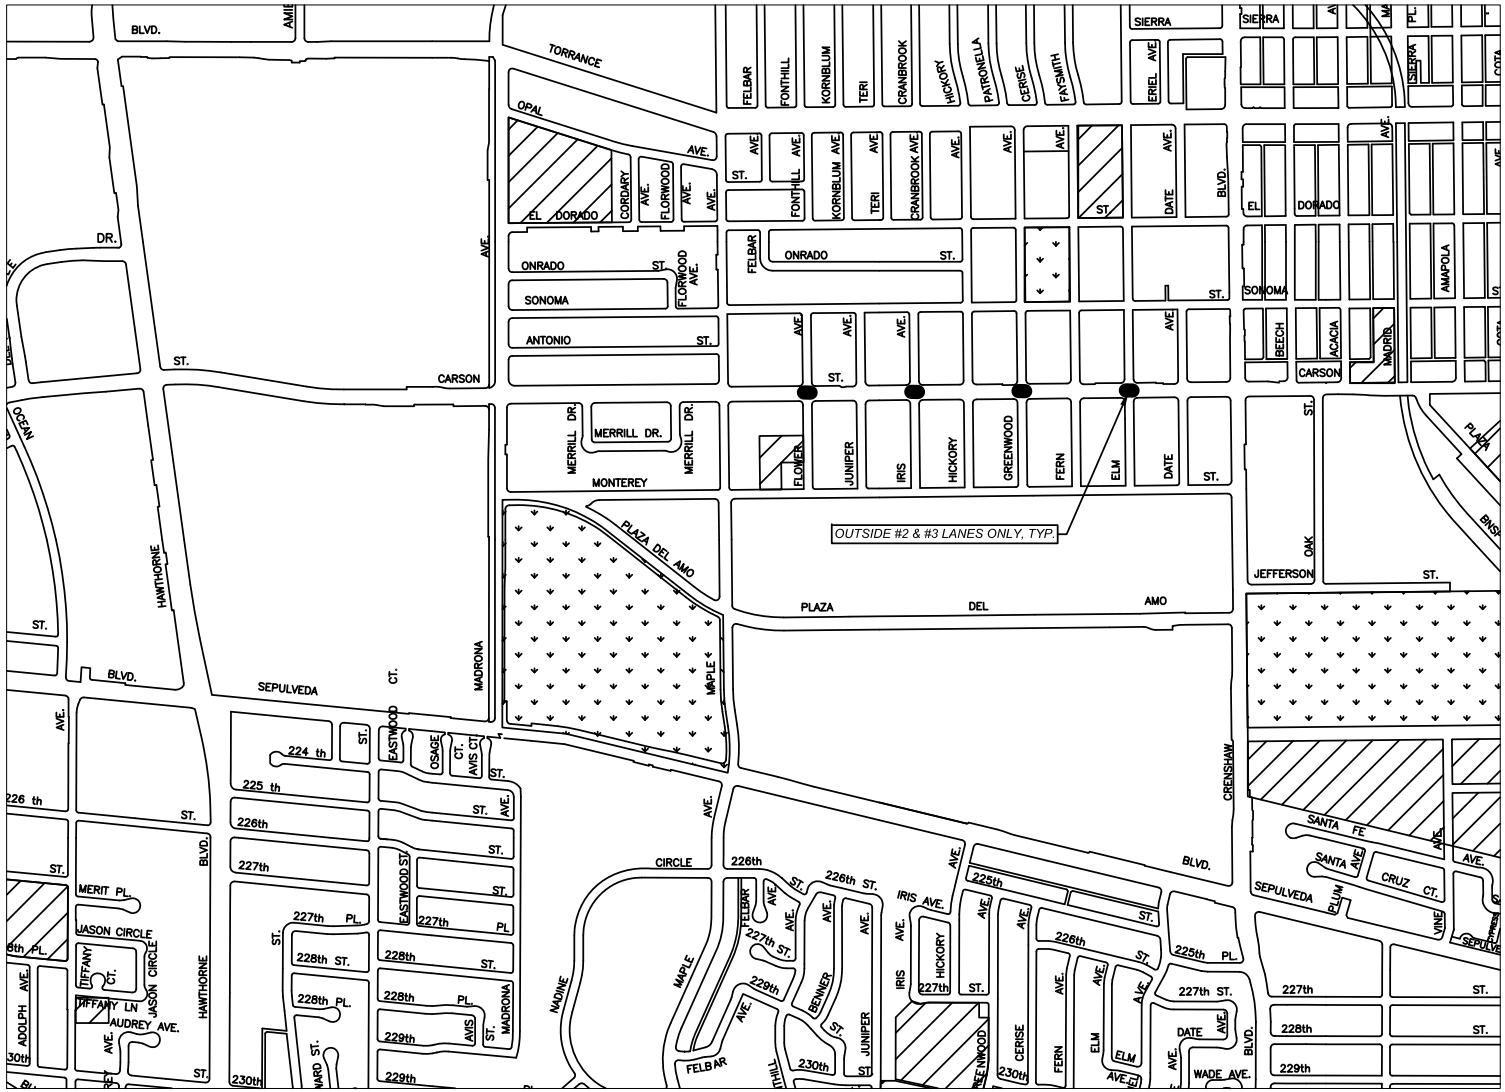

N.T.S.

N

WEEK 5 - FRIDAY

CITY OF TORRANCE - PUBLIC WORKS DEPARTMENT

AREA 1

2016 Residential Slurry Seal Program

STREET DETAIL AREA MAP

LEGEND:

- PARK
- SCHOOL
- WORK DONE

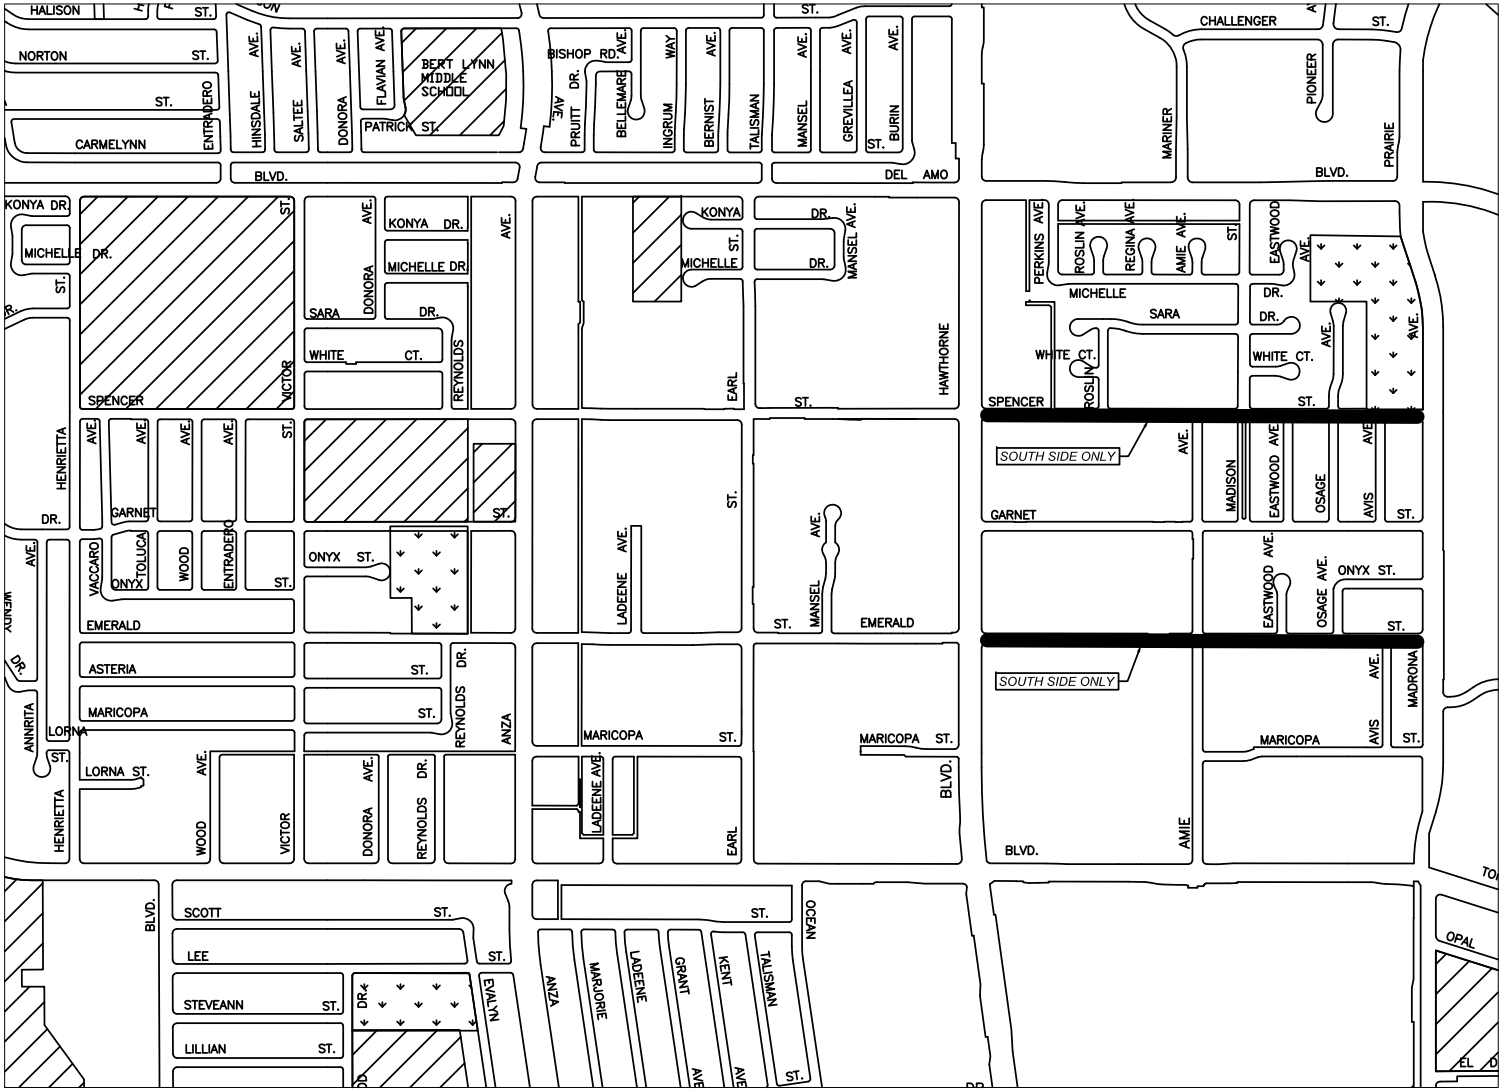

N.T.S.

N

WEEK 5 - FRIDAY

CITY OF TORRANCE - PUBLIC WORKS DEPARTMENT

2016 Residential Slurry Seal Program

STREET DETAIL AREA MAP

MARICOPA STREET

LEGEND:

REPLACE CURB AND GUTTER

REMOVE EXISTING AND INSTALL CRAPE MYRTLE NATCHEZ TREE (15 GALLON)

REMOVE EXISTING AND CONSTRUCT SIDEWALK

REMOVE EXISTING AND CONSTRUCT DRIVEWAY

(A) 5' L. x 8' W.

(B) 555' L.

(C) 15' L.

(D) 14' L.

(E) 35' L.

N.T.S.

CITY OF TORRANCE - PUBLIC WORKS DEPARTMENT

2016 Residential Slurry Seal Program

STREET DETAIL AREA MAP

WOOD AVENUE

N.T.S.

LEGEND:

REPLACE CURB AND GUTTER

DIG-OUTS

REMOVE EXISTING AND INSTALL PINK TRUMPET TREE (15 GALLON)

REMOVE EXISTING AND CONSTRUCT SIDEWALK

REMOVE EXISTING 5'-6" HARDSCAPE PARKWAY, BACKFILL WITH TOP SOIL, AND SEED AREA

- (A) 10' L.
- (B) 36' L.
- (C) 40' L.
- (D) 43' L.
- (E) 30' L.
- (F) 33' L.
- (G) 40' L. x 6' W.
- (H) 20' L.
- (I) 30' L.
- (J) 40' L.
- (K) 36' L.
- (L) 36' L.
- (M) 36' L.

CITY OF TORRANCE - PUBLIC WORKS DEPARTMENT

2016 Residential Slurry Seal Program

STREET DETAIL AREA MAP

LOMITA BLVD

LEGEND:

REPLACE CURB AND GUTTER

DIG-OUTS

ADJUST MANHOLE TO GRADE

REMOVE EXISTING TREE AND ROOTS

REMOVE EXISTING AND CONSTRUCT SIDEWALK

- (A) ±32' L.
- (B) ±23' L.
- (C) ±25' L.
- (D) POTHOLE
- (E) ±40' L. x ±17' W.
- (F) ±235' L. x ±6' W.
- (G) ±32' L.
- (H) ±30' L. x ±6' W.
- (I) ±32' L. x ±8' W.
- (J) ±11' L. x ±4' W.
- (K) ±25' L. x ±9'-6" W.
- (L) ±32' L. x ±9' W.

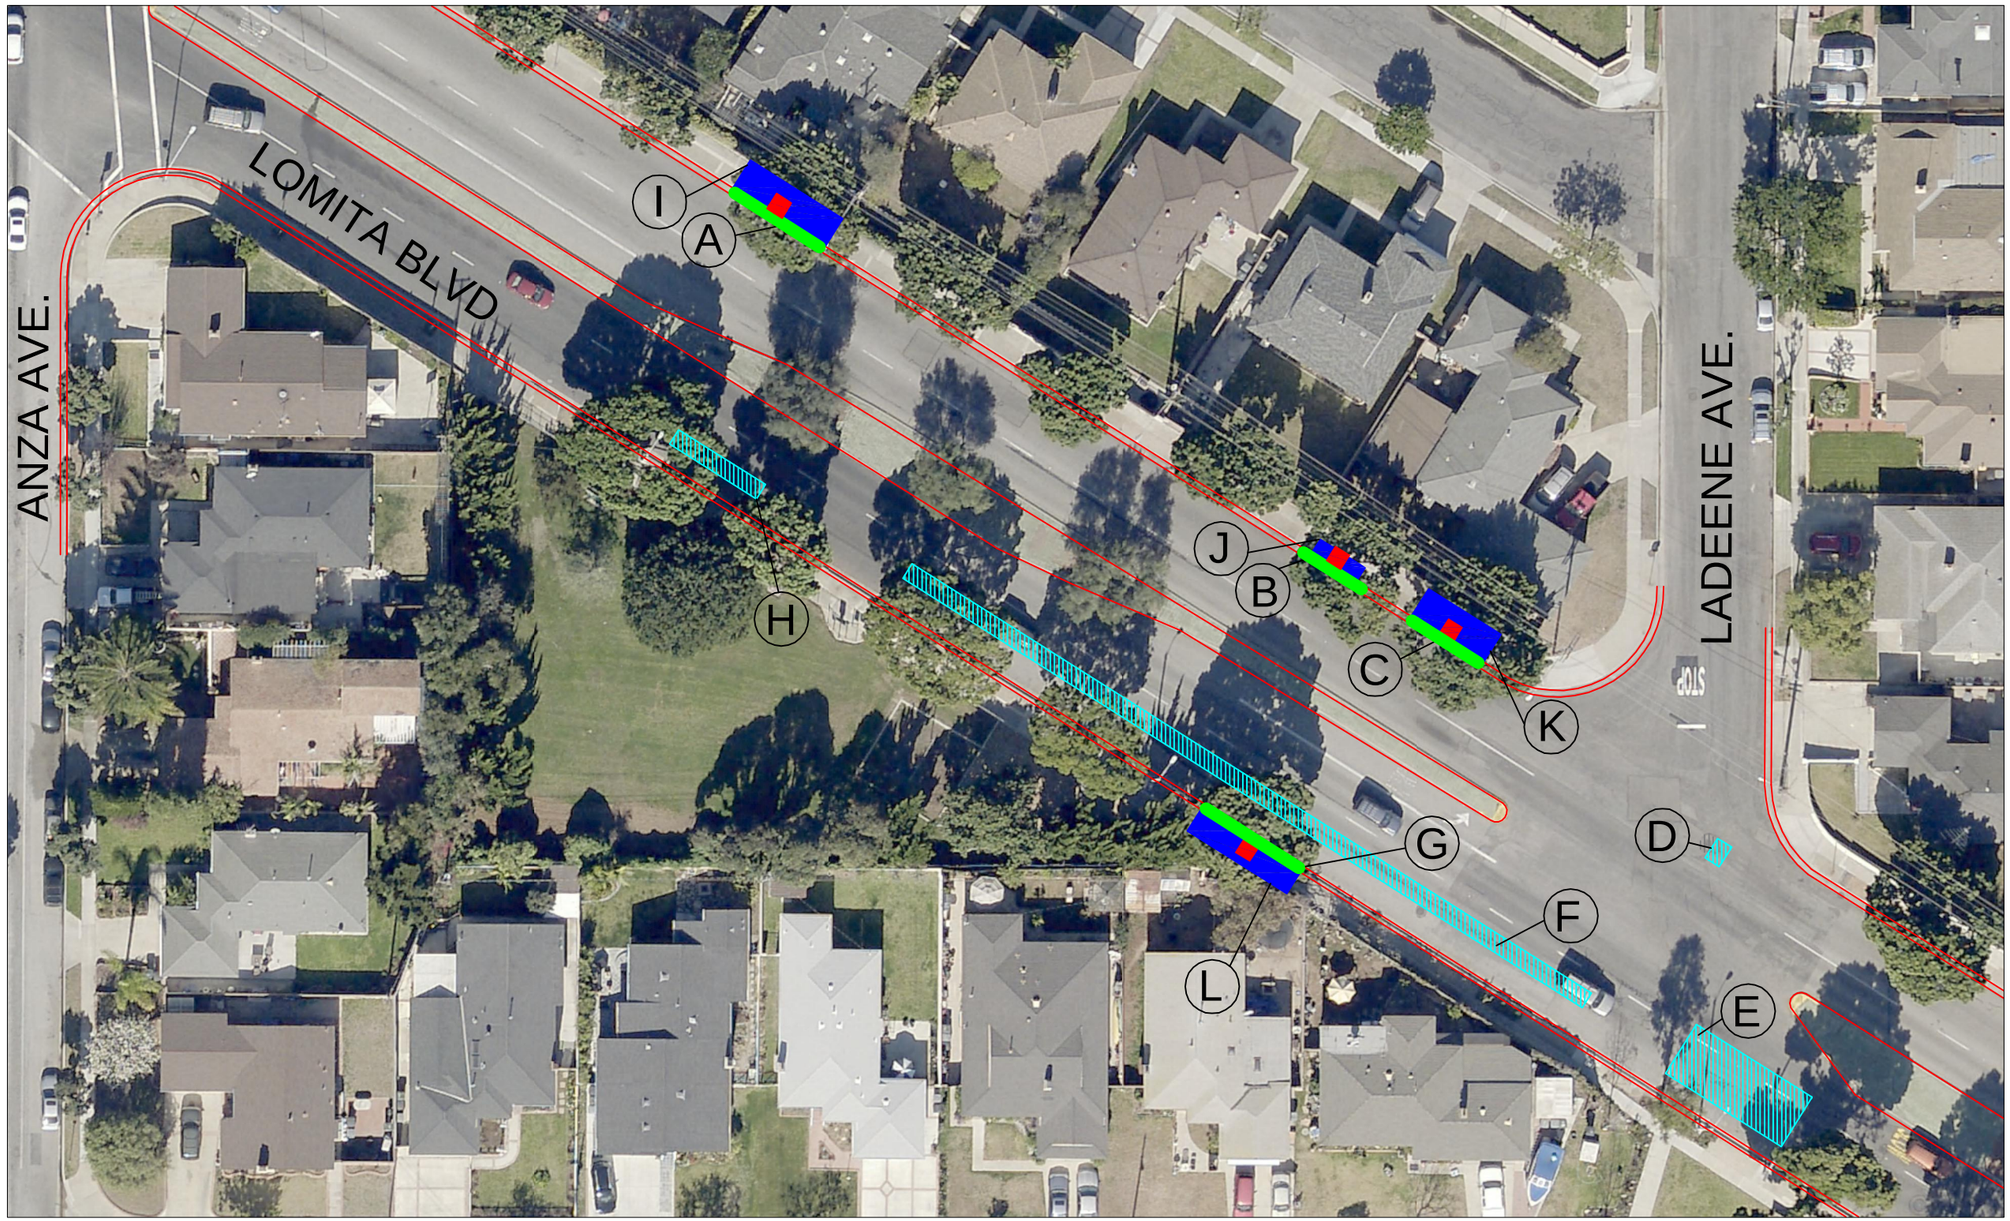

N.T.S.

N

CITY OF TORRANCE - PUBLIC WORKS DEPARTMENT

2016 Residential Slurry Seal Program

STREET DETAIL AREA MAP

LOMITA BLVD

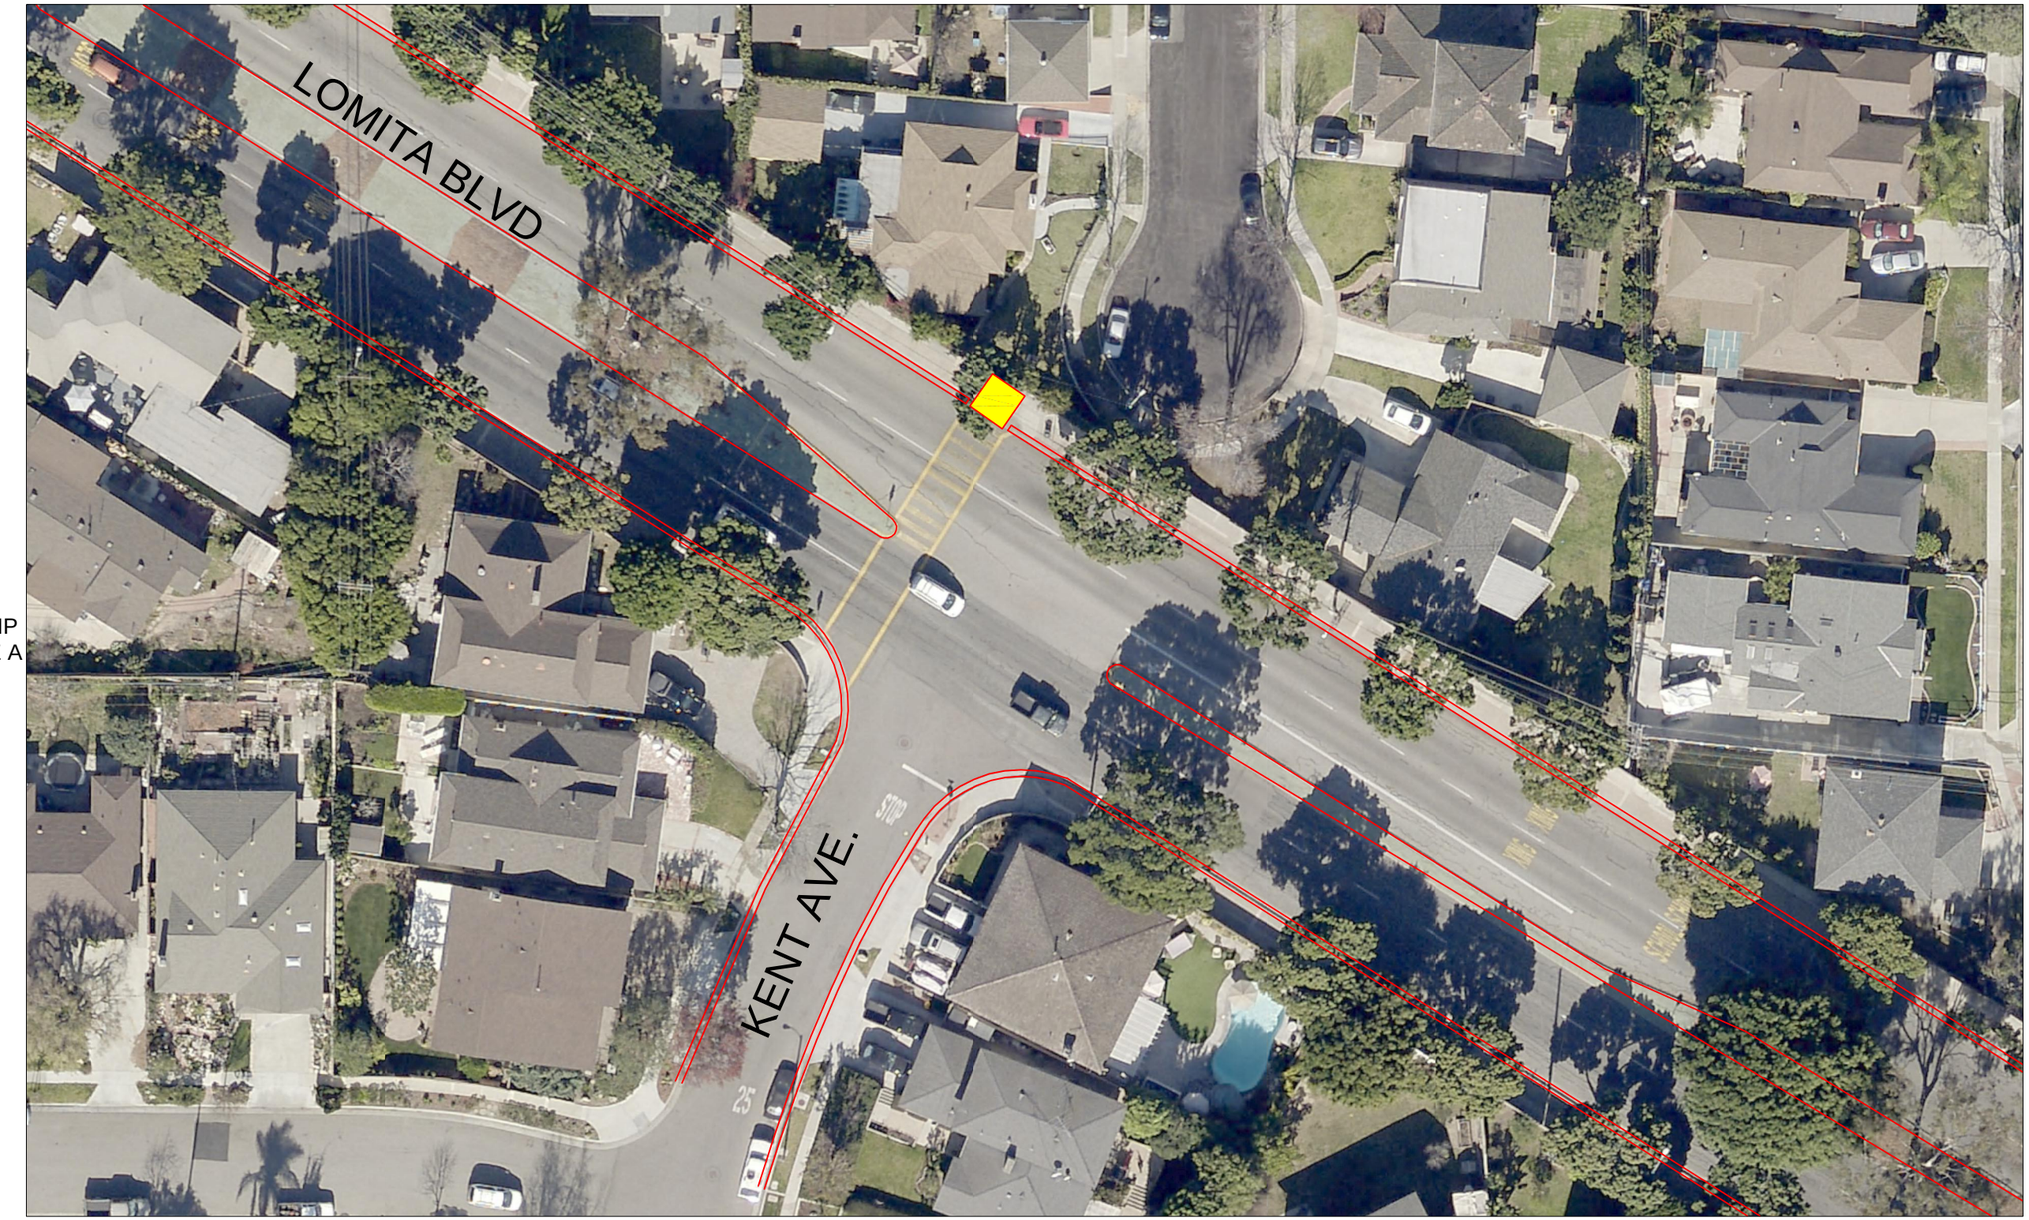

LEGEND:

REMOVE EXISTING AND CONSTRUCT CURB RAMP PER SPPWC 111-5 CASE A TYPE 5

N

N.T.S.

CITY OF TORRANCE - PUBLIC WORKS DEPARTMENT

2016 Residential Slurry Seal Program

STREET DETAIL AREA MAP

LOMITA BLVD

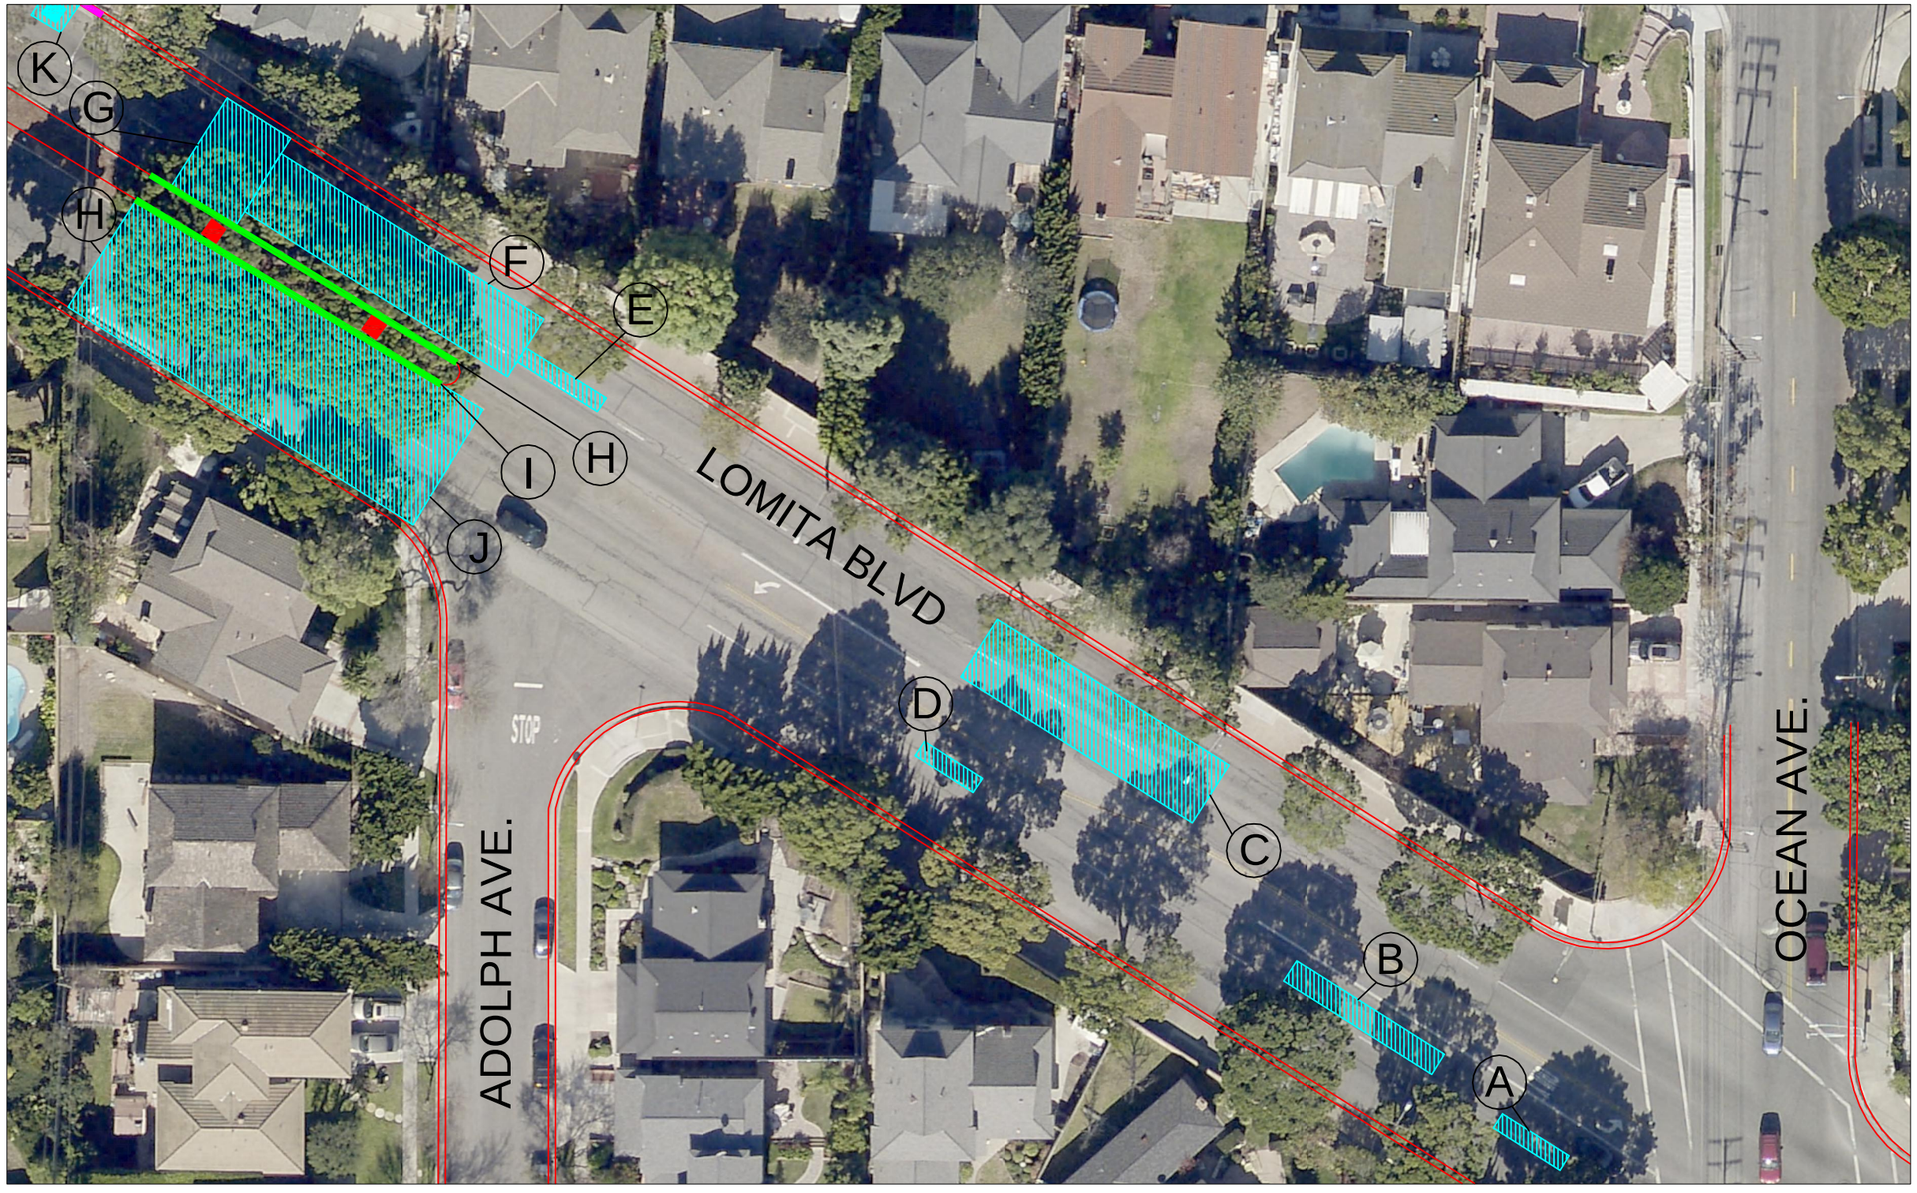

N.T.S.

LEGEND:

PAINT RED CURB AT FIRE HYDRANT

REMOVE EXISTING & CONSTRUCT CURB

DIG-OUTS

ADJUST MANHOLE TO GRADE

REMOVE EXISTING TREE AND ROOTS

DIMENSION:

(A) ±23' L. x ±6' W.

(B) ±51' L. x ±7' W.

(C) ±80' L. x ±20' W.

(D) ±20' L. x ±6' W.

(E) ±50' L. x ±6' W.

(F) ±104' L. x ±20' W.

(G) ±22' L. x ±32' W.

(H) ±132' L.

(I) ±132' L.

(J) ±132' L. x ±32' W.

(K) ±8' L. x ±8' W.

CITY OF TORRANCE - PUBLIC WORKS DEPARTMENT

2016 Residential Slurry Seal Program

STREET DETAIL AREA MAP

LEGEND:

REPLACE CURB AND GUTTER

RESURFACE AREA

REMOVE EXISTING TREE AND ROOTS

DIMENSION:

(A) ±50' L.

(B) ±40' L. x ±17' W.

LOMITA BLVD

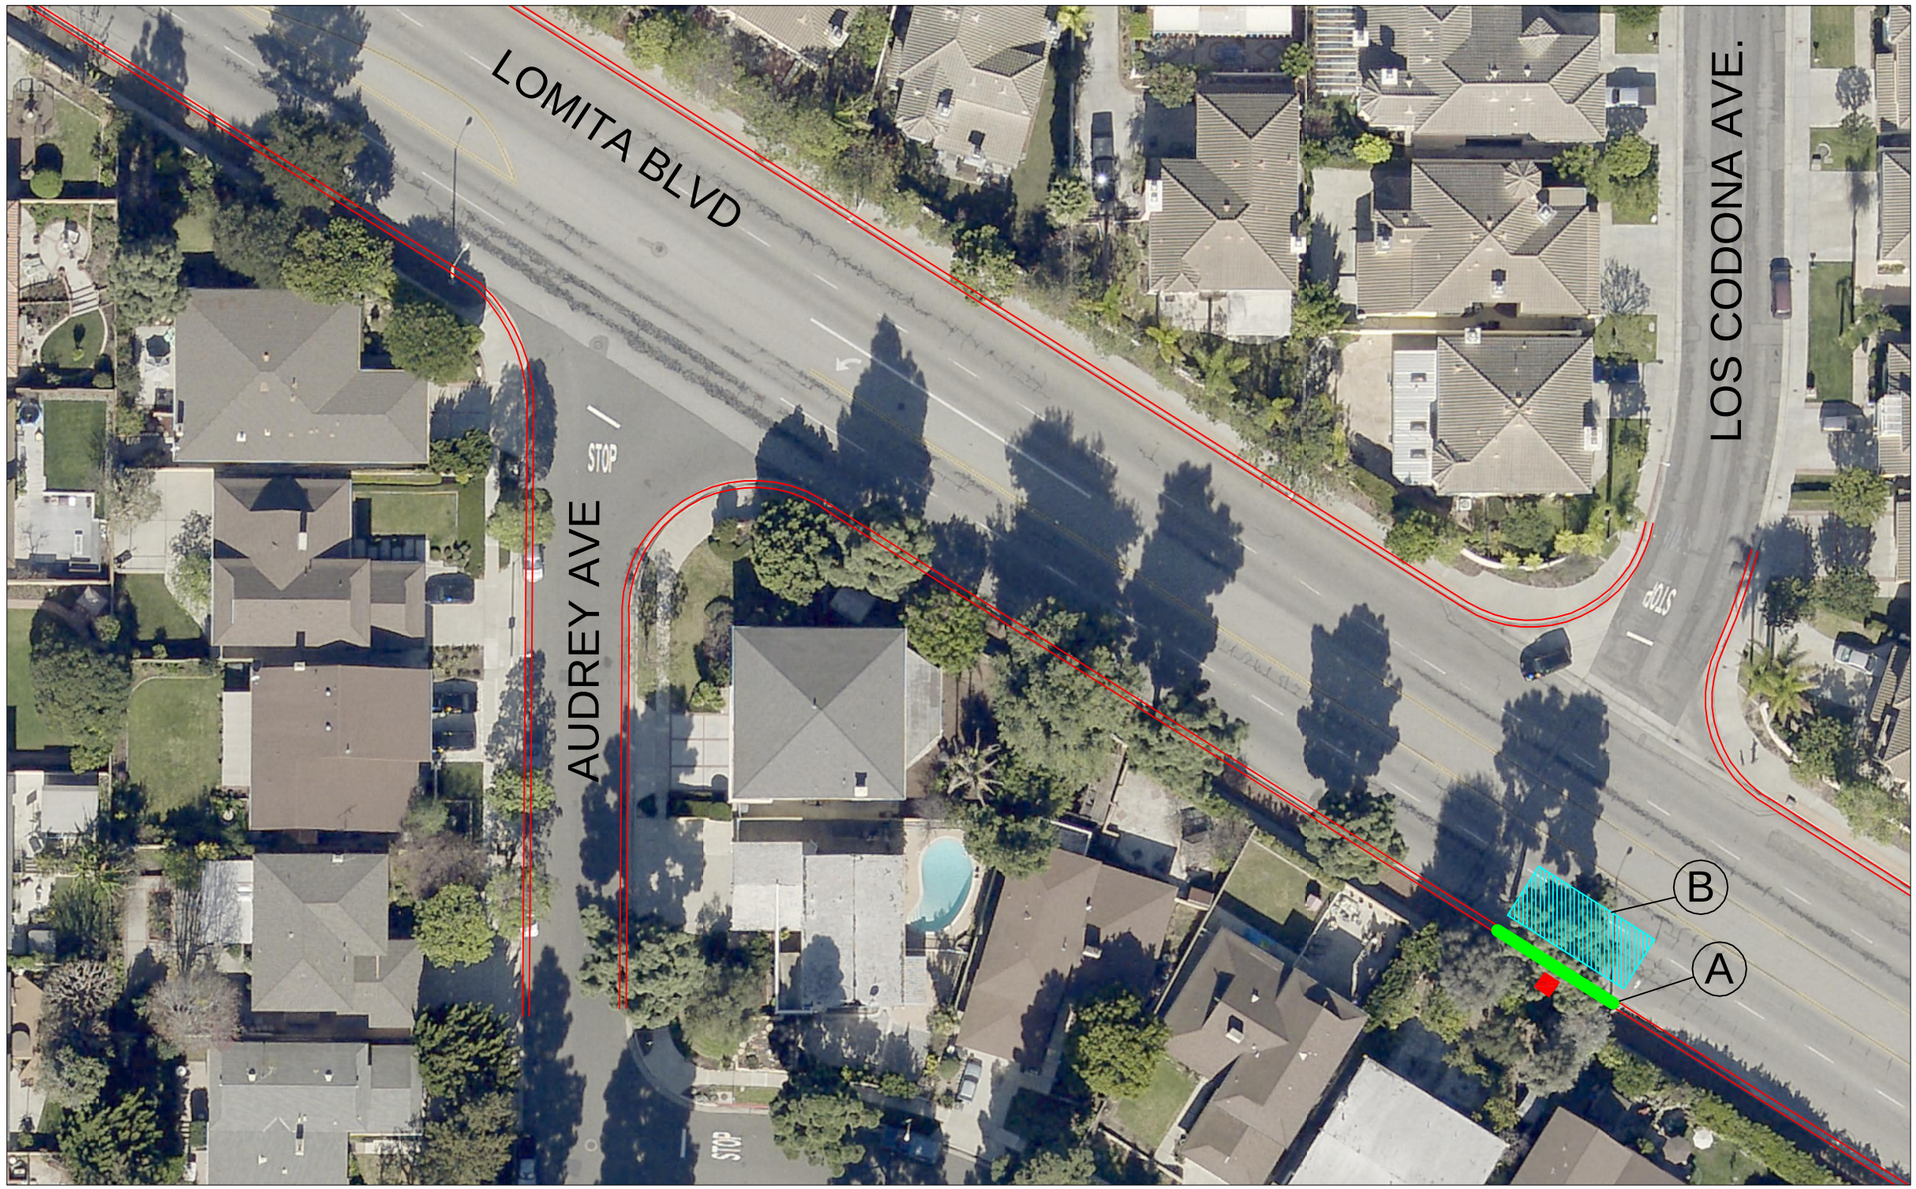

N

N.T.S.