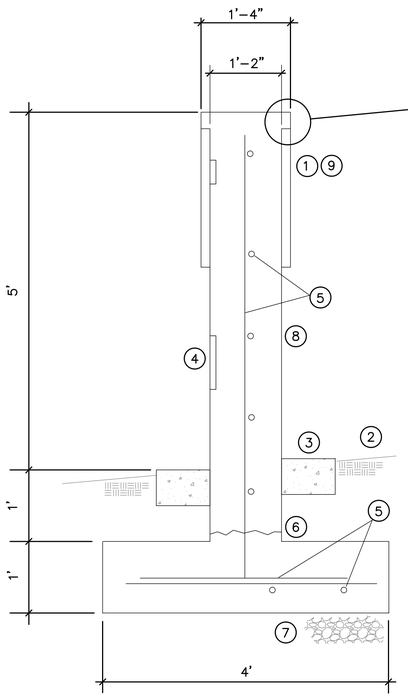

SECTION A–A

NO SCALE

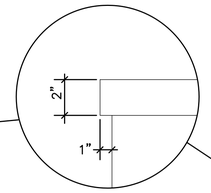

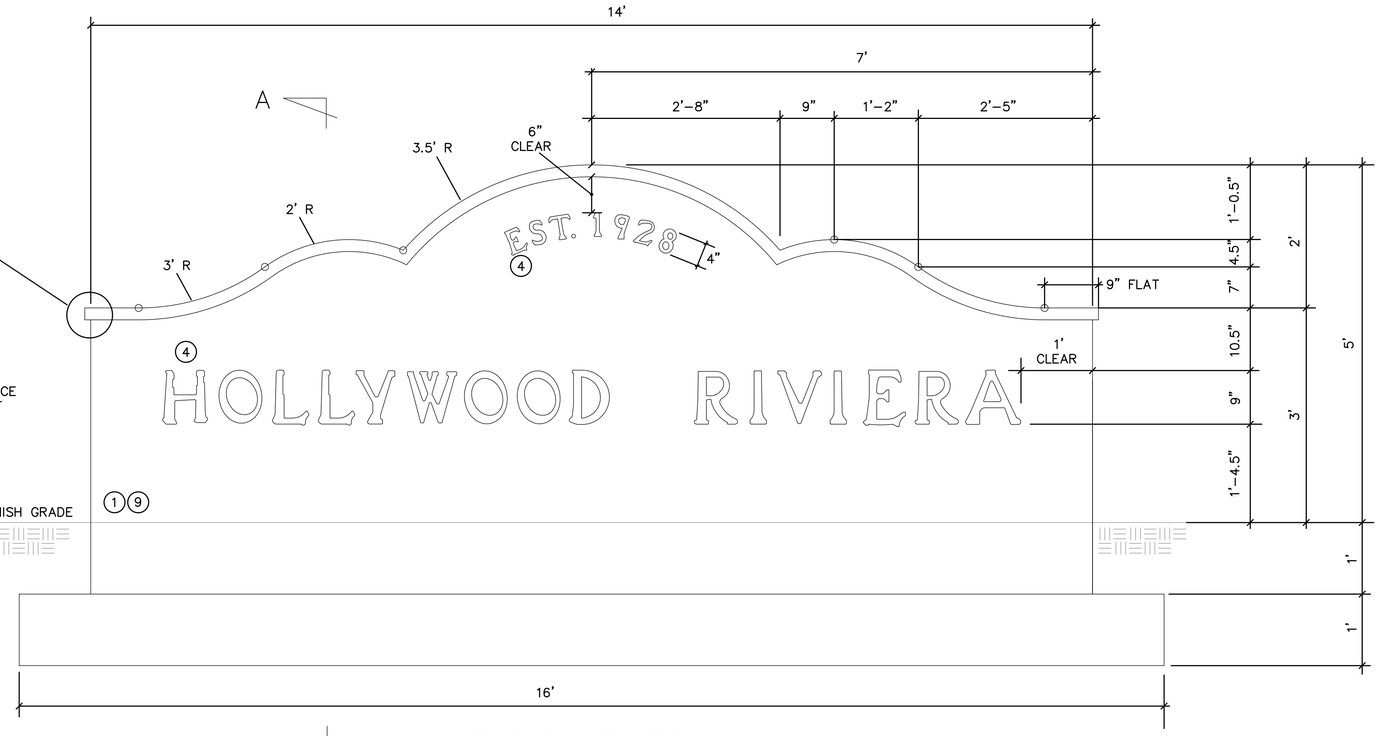

FRONT ELEVATION

NO SCALE

CONSTRUCTION NOTES

1. 2,500 PSI CONCRETE CAST IN PLACE SIGN AND FOUNDATION. FINISH SURFACE SHALL BE SMOOTH, COLOR TO BE DETERMINED. CONTRACTOR SHALL SUBMIT COLOR SAMPLES FOR APPROVAL BY OWNER.
2. GRADE AND REPLACE SOD TO MATCH
3. 12" WIDE X 6" THICK PCC MOW STRIP ALL AROUND
4. LETTERS CAST INTO PCC, DEPTH TO BE DETERMINED FONT TEMPLATE TO BE PROVIDED BY OWNER
5. #4 BAR AT 12" O.C. TYP.
6. OPTIONAL CONSTRUCTION JOINT
7. 6" THICK AGGREGATE BASE @ 95% COMPACTION
8. INSET FOR PLAQUE (BY OTHERS). SIZE TO BE DETERMINED
9. APPLY ANTI–GRAFFITI COATING TO ALL FINISHED SURFACES

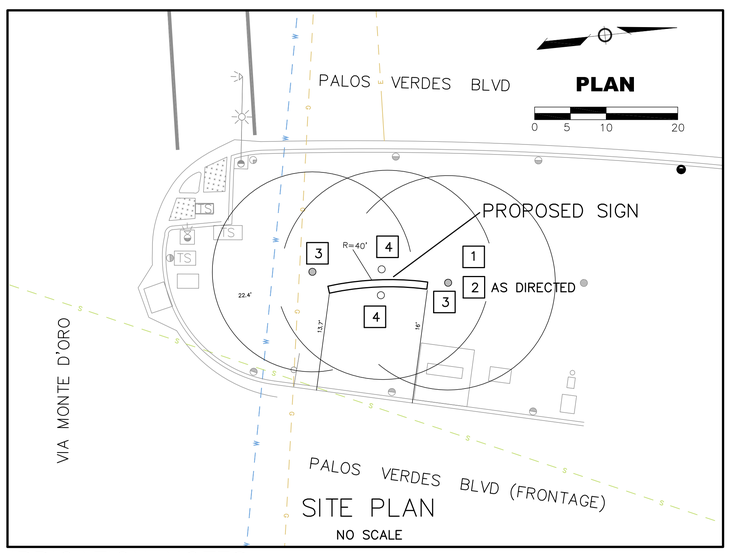

SITE PLAN

NO SCALE

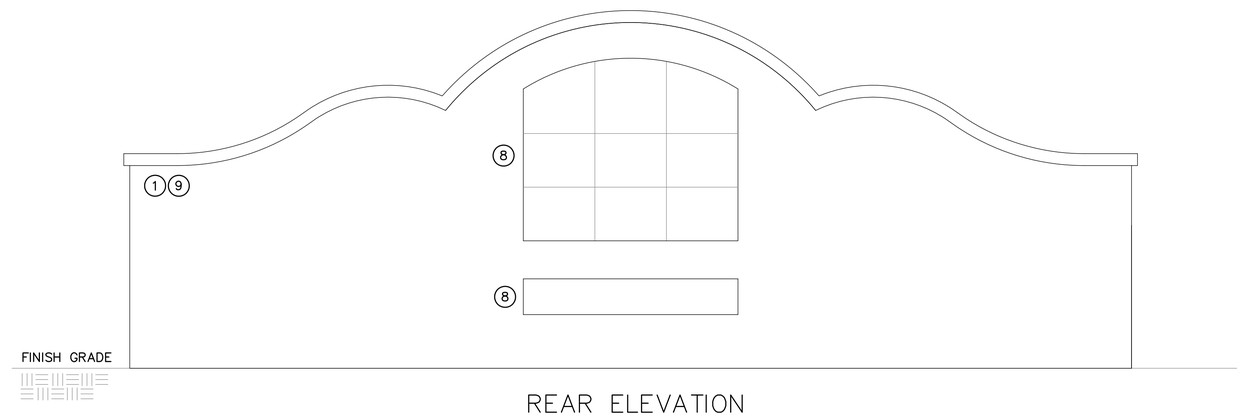

REAR ELEVATION

NO SCALE

IRRIGATION NOTES

1. CONTRACTOR SHALL RELOCATE ALL IRRIGATION LINES AND CONDUCTORS IN CONFLICT WITH CONSTRUCTION TO THE SATISFACTION OF THE CITY.
2. INSTALL IN–GROUND QUICK CONNECT COUPLER PER DTL THIS SHT. CONNECT TO EXISTING IRRIGATION LINE.
3. REPLACE EXISTING FULL CIRCLE SPRAY HEAD WITH 3/4 CIRCLE SPRAY HEAD. RELOCATE LATERAL PIPE TO CLEAR SIGN AS DIRECTED. MATCH EXISTING SPRAY HEAD EQUIPMENT.
4. INSTALL VARIABLE RADIUS SPRAY HEAD WITH NEW LATERAL PIPE TO MAIN, CLEAR OF SIGN FOUNDATION. EXACT LOCATION AS DIRECTED. MATCH EXISTING SPRAY HEAD EQUIPMENT.

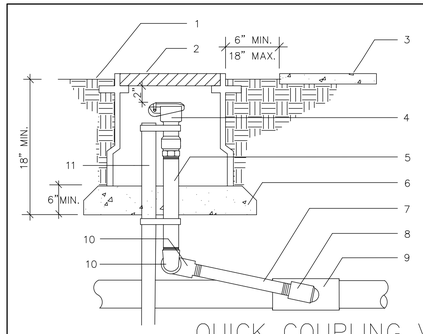

1. FINISH GRADE
2. ROUND PLASTIC VALVE BOX & COVER
3. STRUCTURE OR HARDSCAPE WHERE OCCURS
4. QUICK COUPLING VALVE. SET 1" BELOW GRADE IN LAWN AREA, OR 2" BELOW FINISH GRADE IN PLANTING AREA
5. BRASS NIPPLE 8" LONG
6. 3/4" WASHED CRUSHED AGGREGATE BASE
7. BRASS NIPPLE 6" LONG
8. BRASS 90 STREET ELL FITTING
9. PRESSURE SUPPLY LINE
10. BRASS 90 STREET ELL
11. 24" LONG GALV. IRON STAKE WITH (2) STAINLESS STEEL CLAMPS.

QUICK COUPLING VALVE

REV.	DATE	DESCRIPTION	BY	CHECKED

8/21/14

REGISTERED PROFESSIONAL ENGINEER CHARLES F. STEPHAN, JR. No. 50481 EXP. 6-30-16 CIVIL ENGINEER STATE OF CALIFORNIA

FRIENDS OF THE RIVIERA
MONUMENT SIGN AT VIA MONTE D'ORO

DRAWN: CS

DESIGNED: CS

PROJECT ENGINEER: CS

APPROVED:

SCALE: AS SHOWN | SHEET A1 OF A3

PLAN NO.

EST. 1928

4"

HOLLYWOOD

9"

RIVIERA

NOTE: SIGN FONT TEMPLATE TO BE PROVIDED BY OWNER IN PRINTED AND AUTOCAD FORMAT

REV.	DATE	DESCRIPTION	BY	CHECKED

8/15/14

REGISTERED PROFESSIONAL ENGINEER
CHARLES F. STERNS, JR.
No. 50481
EXP. 6-30-16
CIVIL ENGINEER
STATE OF CALIFORNIA

FRIENDS OF THE RIVIERA
MONUMENT SIGN AT VIA MONTE D'ORO

DRAWN: CS

DESIGNED: CS

PROJECT ENGINEER: CS

APPROVED:

SCALE: AS SHOWN | SHEET A2 OF A3

PLAN NO.

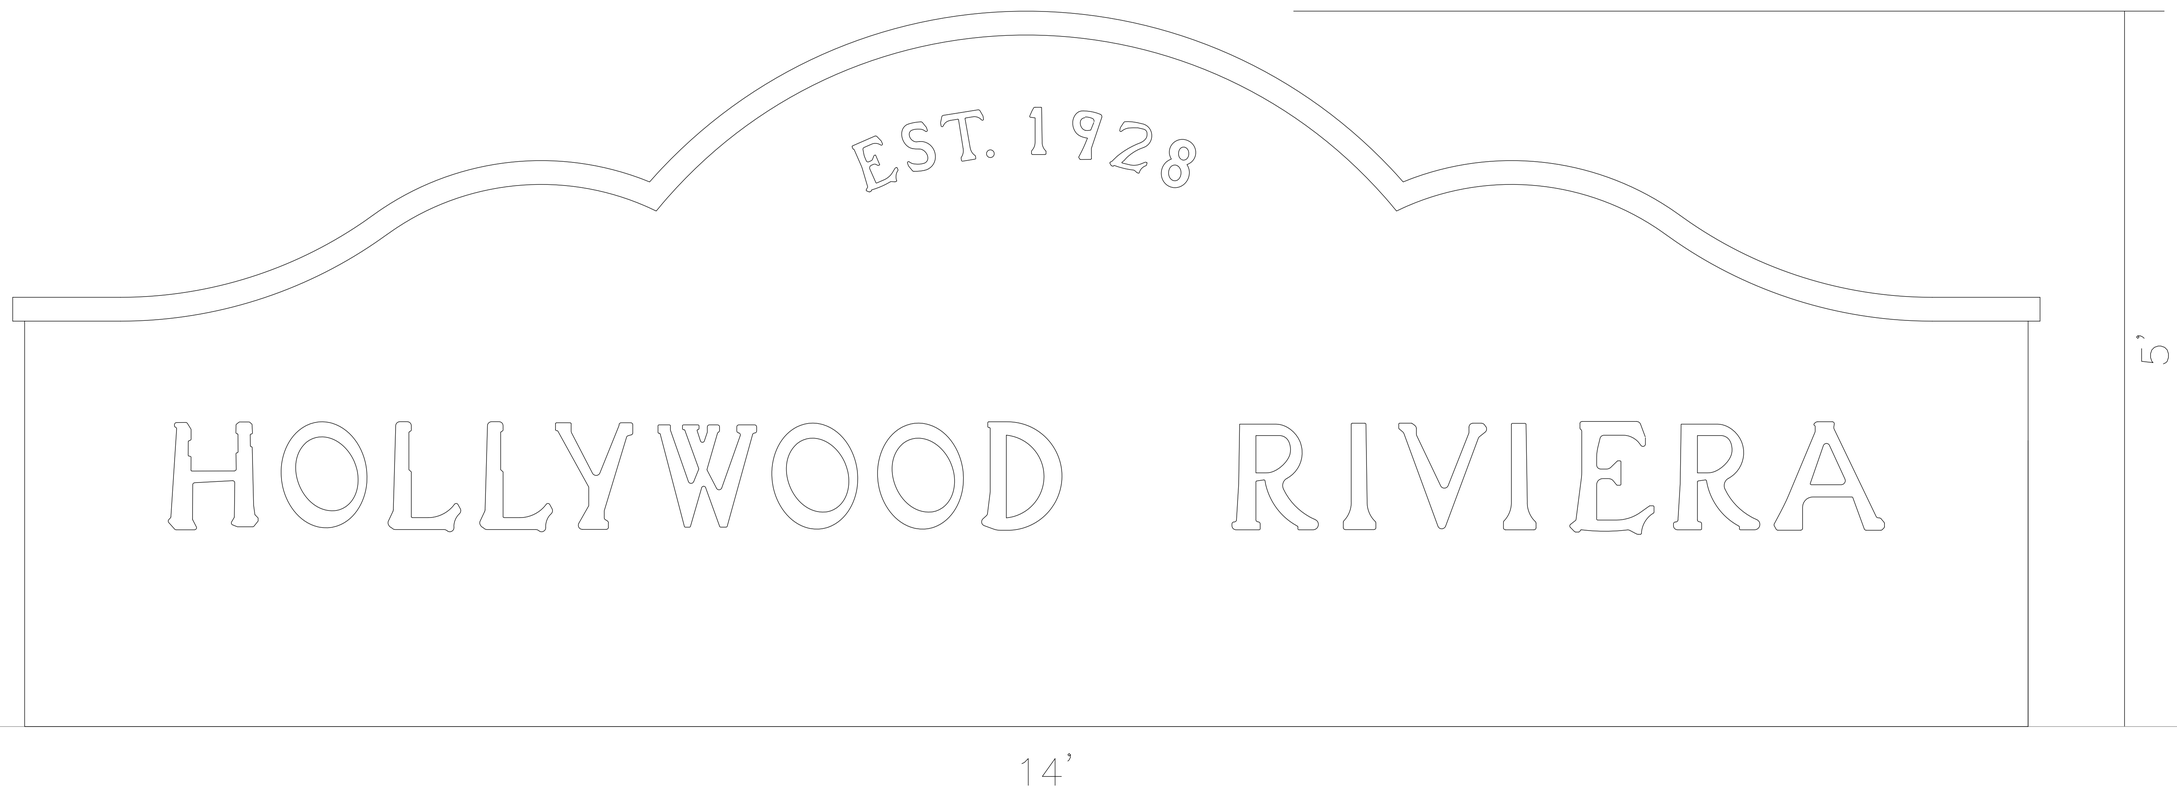

NOTE: EXACT CHARACTER LOCATION AND SPACING TO BE APPROVED BY OWNER

REV.	DATE	DESCRIPTION	BY	CHECKED

8/15/14

REGISTERED PROFESSIONAL ENGINEER
CHARLES F. STEWART, III
No. 50481
EXP. 6-30-16
CIVIL ENGINEER
STATE OF CALIFORNIA

FRIENDS OF THE RIVIERA
MONUMENT SIGN AT VIA MONTE D'ORO

DRAWN: CS

DESIGNED: CS

PROJECT ENGINEER: CS

APPROVED:

SCALE: AS SHOWN | SHEET A3 OF A3

PLAN NO.