CONSTRUCTION NOTES

1. INSTALL NEW SIGN AND U-CHANNEL POST IN LANDSCAPING.
2. INSTALL NEW SIGN AND U-CHANNEL POST IN CONCRETE.
3. INSTALL NEW SIGN AND U-CHANNEL POST IN PAVERS.
4. INSTALL NEW SIGN ON EXIST. POST OR LIGHT POLE.
5. REMOVE EXIST. "NO PARKING" SIGN. INSTALL NEW "NO PARKING" SIGN ON EXIST. POST OR LIGHT POLE.
6. REMOVE EXIST. SIGN(S) AND POST. INSTALL SQUARE POST IN LANDSCAPING, INSTALL NEW "NO PARKING" SIGN, AND REINSTALL EXIST. SIGN(S).
7. REMOVE EXIST. SIGN(S) AND POST. INSTALL SQUARE POST IN CONCRETE, INSTALL NEW "NO PARKING" SIGN, AND REINSTALL EXIST. SIGN(S).
8. REMOVE EXIST. SIGN(S) AND POST. INSTALL SQUARE POST IN PAVERS, INSTALL NEW "NO PARKING" SIGN, AND REINSTALL EXIST. SIGN(S).
9. INSTALL ADDITIONAL "NO PARKING" SIGN WITH TWO ARROWS SIGNS. PER SIGN LEGEND.
10. INSTALL ADDITIONAL "NO PARKING" SIGNS WITH AN "END" AND A "BEGIN" SIGN. PER SIGN LEGEND.
11. INSTALL "BEGIN" SIGN BELOW "NO PARKING" SIGN.
12. INSTALL "END" SIGN BELOW "NO PARKING" SIGN.
13. RELOCATE THE EXIST. SIGN POST LOCATION, PER ENGINEER.
14. REMOVE EXISTING SIGN(S) AND POST. INSTALL U-CHANNEL POST IN LANDSCAPING. INSTALL NEW "NO PARKING" SIGN AND REINSTALL EXIST. SIGN(S).

NOTE: SEE STREET SWEEPING ROUTING STUDY FOR DATE AND TIME.

SIGN LEGEND

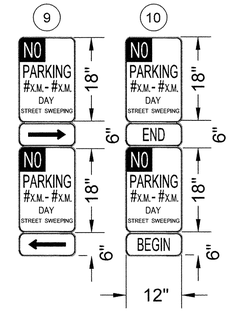

Base Map Sheet # 27

NO WORK SHALL BE DONE ON THIS SITE UNTIL BELOW AGENCY IS NOTIFIED OF INTENTION TO GRADE OR EXCAVATE.

811 Know what's below. Call before you dig. TWO WORKING DAYS BEFORE YOU DIG

CITY OF TORRANCE
PUBLIC WORKS DEPARTMENT

REVISIONS				
REV	DATE	BY	CHECKED	DESCRIPTION

OPTIMIZED WEEKLY STREET SWEEPING PROGRAM, FEAP 800

STREET SWEEPING SIGNAGE PLACEMENT PLAN

DESIGNED BY: WM/JD
DRAWN BY: VP
PROJECT ENGINEER: WILSON MENDOZA
ENGINEERING MANAGER: JOHN DETTLE, P.E.

REGISTERED PROFESSIONAL ENGINEER CRAIG BILEZERIAN No. 55339 Exp. 12/31/16 CIVIL STATE OF CALIFORNIA

APPROVED BY: 4/27/16
CRAIG BILEZERIAN, PE — DATE
CITY ENGINEER
R.C.E. NO. 55339 (EXP. 12/31/2016)

SHEET 26 OF 74
SCALE: 1" = 100'
SPECIFICATION NO.
SUPPLEMENTAL PLAN NO. SEE TITLE SHEET
PLAN NO. **SD-508**

N:\SD\SD-508_Optimized Weekly Street Sweeping Program FEAP 800\SD-508.dgn, SheetSheet: Eng\Area 800 (Final).dwg, 4/26/16 10:19, printed

CONSTRUCTION NOTES

1. INSTALL NEW SIGN AND U-CHANNEL POST IN LANDSCAPING.
2. INSTALL NEW SIGN AND U-CHANNEL POST IN CONCRETE.
3. INSTALL NEW SIGN AND U-CHANNEL POST IN PAVERS.
4. INSTALL NEW SIGN ON EXIST. POST OR LIGHT POLE.
5. REMOVE EXIST. "NO PARKING" SIGN. INSTALL NEW "NO PARKING" SIGN ON EXIST. POST OR LIGHT POLE.
6. REMOVE EXIST. SIGN(S) AND POST. INSTALL SQUARE POST IN LANDSCAPING, INSTALL NEW "NO PARKING" SIGN, AND REINSTALL EXIST. SIGN(S).
7. REMOVE EXIST. SIGN(S) AND POST. INSTALL SQUARE POST IN CONCRETE, INSTALL NEW "NO PARKING" SIGN, AND REINSTALL EXIST. SIGN(S).
8. REMOVE EXIST. SIGN(S) AND POST. INSTALL SQUARE POST IN PAVERS, INSTALL NEW "NO PARKING" SIGN, AND REINSTALL EXIST. SIGN(S).
9. INSTALL ADDITIONAL "NO PARKING" SIGN WITH TWO ARROWS SIGNS. PER SIGN LEGEND.
10. INSTALL ADDITIONAL "NO PARKING" SIGNS WITH AN "END" AND A "BEGIN" SIGN. PER SIGN LEGEND.
11. INSTALL "BEGIN" SIGN BELOW "NO PARKING" SIGN.
12. INSTALL "END" SIGN BELOW "NO PARKING" SIGN.
13. RELOCATE THE EXIST. SIGN POST LOCATION, PER ENGINEER.
14. REMOVE EXISTING SIGN(S) AND POST. INSTALL U-CHANNEL POST IN LANDSCAPING. INSTALL NEW "NO PARKING" SIGN AND REINSTALL EXIST. SIGN(S).

NOTE: SEE STREET SWEEPING ROUTING STUDY FOR DATE AND TIME.

SIGN LEGEND

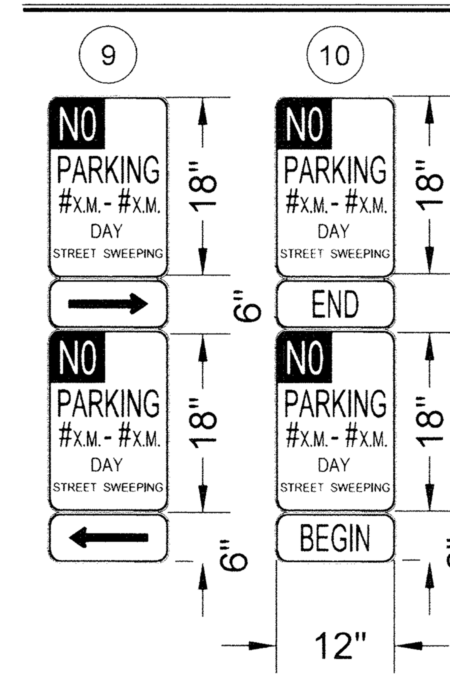

Base Map Sheet # 28

NO WORK SHALL BE DONE ON THIS SITE UNTIL BELOW AGENCY IS NOTIFIED OF INTENTION TO GRADE OR EXCAVATE. 811 Know what's below. Call before you dig. TWO WORKING DAYS BEFORE YOU DIG	**CITY OF TORRANCE** **PUBLIC WORKS DEPARTMENT**	N	OPTIMIZED WEEKLY STREET SWEEPING PROGRAM, FEAP 800 — STREET SWEEPING SIGNAGE PLACEMENT PLAN	SHEET 27 OF 74

REVISIONS

REV	DATE	BY	CHECKED	DESCRIPTION

DESIGNED BY: WM/JD — DRAWN BY: VP

PROJECT ENGINEER: WILSON MENDOZA

ENGINEERING MANAGER: JOHN DETTLE, P.E.

REGISTERED PROFESSIONAL ENGINEER CRAIG BILEZERIAN No. 55339 Exp. 12/31/16 CIVIL STATE OF CALIFORNIA

APPROVED BY: 4/27/16 DATE
CRAIG BILEZERIAN, PE
CITY ENGINEER
R.C.E. NO. 55339 (EXP. 12/31/2016)

SCALE: 1" = 100'
SPECIFICATION NO.
SUPPLEMENTAL PLAN NO. SEE TITLE SHEET
PLAN NO. **SD-508**

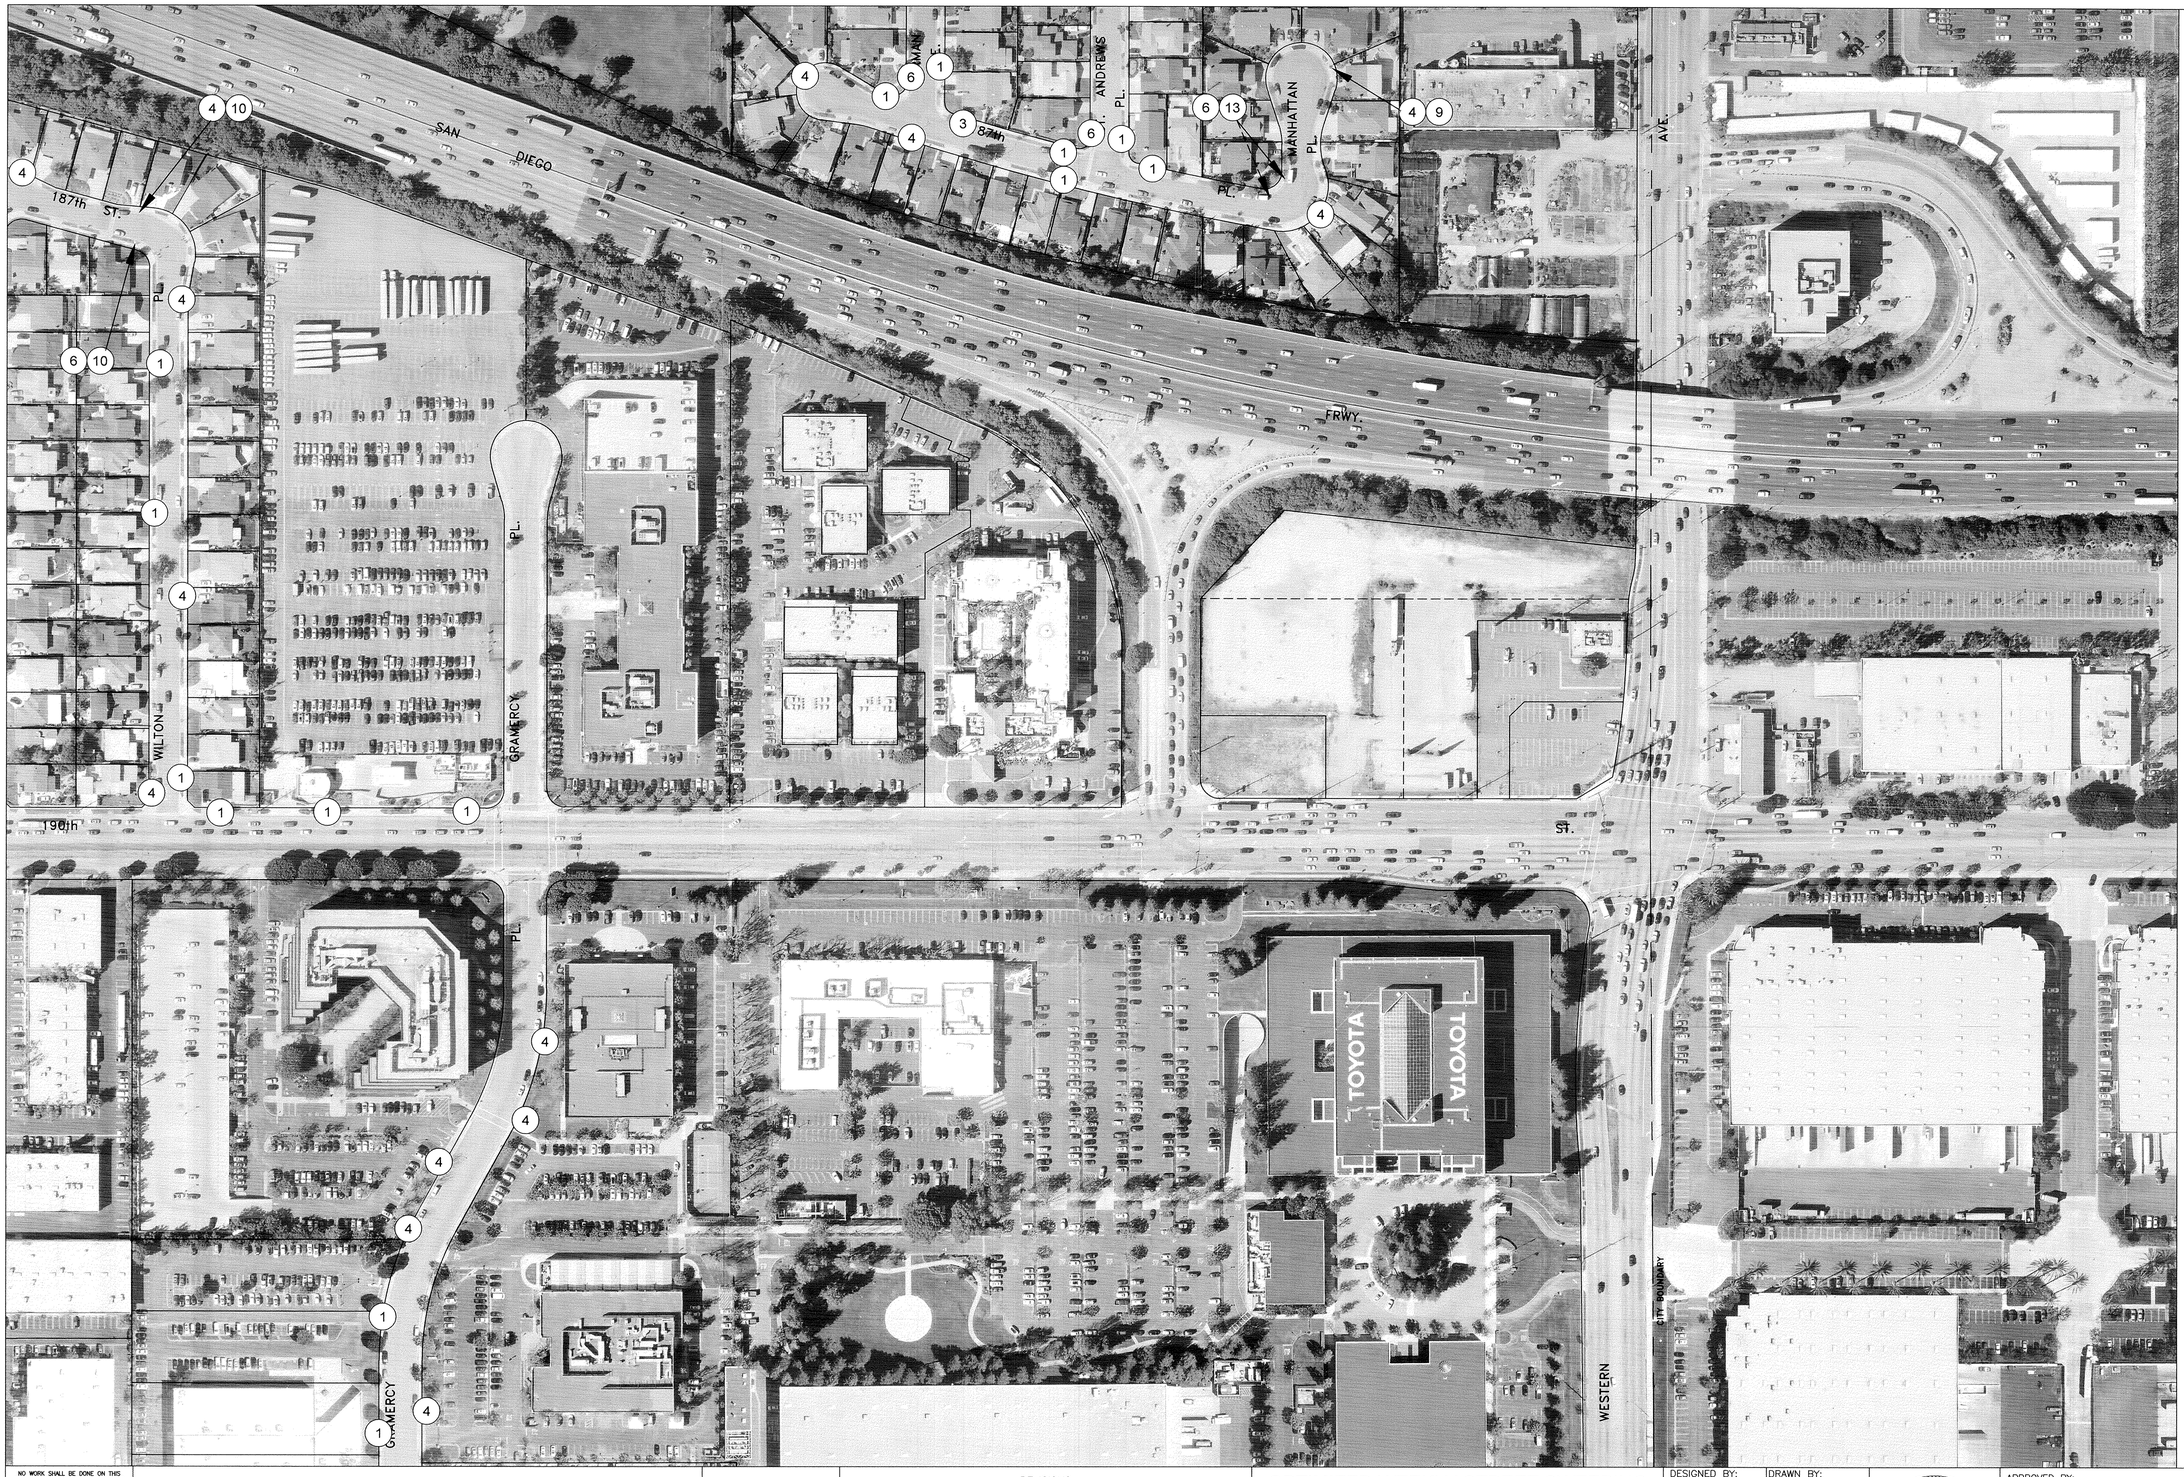

CONSTRUCTION NOTES

1. INSTALL NEW SIGN AND U-CHANNEL POST IN LANDSCAPING.
2. INSTALL NEW SIGN AND U-CHANNEL POST IN CONCRETE.
3. INSTALL NEW SIGN AND U-CHANNEL POST IN PAVERS.
4. INSTALL NEW SIGN ON EXIST. POST OR LIGHT POLE.
5. REMOVE EXIST. "NO PARKING" SIGN. INSTALL NEW "NO PARKING" SIGN ON EXIST. POST OR LIGHT POLE.
6. REMOVE EXIST. SIGN(S) AND POST. INSTALL SQUARE POST IN LANDSCAPING, INSTALL NEW "NO PARKING" SIGN, AND REINSTALL EXIST. SIGN(S).
7. REMOVE EXIST. SIGN(S) AND POST. INSTALL SQUARE POST IN CONCRETE, INSTALL NEW "NO PARKING" SIGN, AND REINSTALL EXIST. SIGN(S).
8. REMOVE EXIST. SIGN(S) AND POST. INSTALL SQUARE POST IN PAVERS, INSTALL NEW "NO PARKING" SIGN, AND REINSTALL EXIST. SIGN(S).
9. INSTALL ADDITIONAL "NO PARKING" SIGN WITH TWO ARROWS SIGNS. PER SIGN LEGEND.
10. INSTALL ADDITIONAL "NO PARKING" SIGNS WITH AN "END" AND A "BEGIN" SIGN. PER SIGN LEGEND.
11. INSTALL "BEGIN" SIGN BELOW "NO PARKING" SIGN.
12. INSTALL "END" SIGN BELOW "NO PARKING" SIGN.
13. RELOCATE THE EXIST. SIGN POST LOCATION, PER ENGINEER.
14. REMOVE EXISTING SIGN(S) AND POST. INSTALL U-CHANNEL POST IN LANDSCAPING. INSTALL NEW "NO PARKING" SIGN AND REINSTALL EXIST. SIGN(S).

NOTE: SEE STREET SWEEPING ROUTING STUDY FOR DATE AND TIME.

SIGN LEGEND

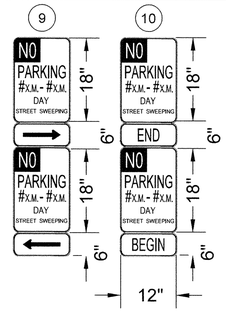

Base Map Sheet # 29

NO WORK SHALL BE DONE ON THIS SITE UNTIL BELOW AGENCY IS NOTIFIED OF INTENTION TO GRADE OR EXCAVATE.
811 Know what's below. Call before you dig.
TWO WORKING DAYS BEFORE YOU DIG

CITY OF TORRANCE
PUBLIC WORKS DEPARTMENT

REVISIONS

REV	DATE	BY	CHECKED	DESCRIPTION

OPTIMIZED WEEKLY STREET SWEEPING PROGRAM, FEAP 800

STREET SWEEPING SIGNAGE PLACEMENT PLAN

DESIGNED BY: WM/JD
DRAWN BY: VP
PROJECT ENGINEER: WILSON MENDOZA
ENGINEERING MANAGER: JOHN DETTLE, P.E.

REGISTERED PROFESSIONAL ENGINEER CRAIG BILEZERIAN No. 55339 Exp. 12/31/16 CIVIL STATE OF CALIFORNIA

APPROVED BY: CRAIG BILEZERIAN, PE, CITY ENGINEER, R.C.E. NO. 55339 (EXP. 12/31/2016) — DATE 4/27/16

SHEET 28 OF 74
SCALE: 1" = 100'
SPECIFICATION NO.
SUPPLEMENTAL PLAN NO. SEE TITLE SHEET
PLAN NO. **SD-508**

CONSTRUCTION NOTES

1. INSTALL NEW SIGN AND U-CHANNEL POST IN LANDSCAPING.
2. INSTALL NEW SIGN AND U-CHANNEL POST IN CONCRETE.
3. INSTALL NEW SIGN AND U-CHANNEL POST IN PAVERS.
4. INSTALL NEW SIGN ON EXIST. POST OR LIGHT POLE.
5. REMOVE EXIST. "NO PARKING" SIGN. INSTALL NEW "NO PARKING" SIGN ON EXIST. POST OR LIGHT POLE.
6. REMOVE EXIST. SIGN(S) AND POST. INSTALL SQUARE POST IN LANDSCAPING, INSTALL NEW "NO PARKING" SIGN, AND REINSTALL EXIST. SIGN(S).
7. REMOVE EXIST. SIGN(S) AND POST. INSTALL SQUARE POST IN CONCRETE, INSTALL NEW "NO PARKING" SIGN, AND REINSTALL EXIST. SIGN(S).
8. REMOVE EXIST. SIGN(S) AND POST. INSTALL SQUARE POST IN PAVERS, INSTALL NEW "NO PARKING" SIGN, AND REINSTALL EXIST. SIGN(S).
9. INSTALL ADDITIONAL "NO PARKING" SIGN WITH TWO ARROWS SIGNS. PER SIGN LEGEND.
10. INSTALL ADDITIONAL "NO PARKING" SIGNS WITH AN "END" AND A "BEGIN" SIGN. PER SIGN LEGEND.
11. INSTALL "BEGIN" SIGN BELOW "NO PARKING" SIGN.
12. INSTALL "END" SIGN BELOW "NO PARKING" SIGN.
13. RELOCATE THE EXIST. SIGN POST LOCATION, PER ENGINEER.
14. REMOVE EXISTING SIGN(S) AND POST. INSTALL U-CHANNEL POST IN LANDSCAPING. INSTALL NEW "NO PARKING" SIGN AND REINSTALL EXIST. SIGN(S).

NOTE: SEE STREET SWEEPING ROUTING STUDY FOR DATE AND TIME.

SIGN LEGEND

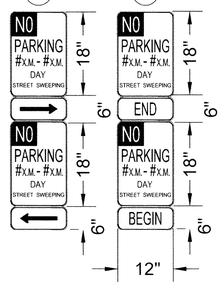

Base Map Sheet # 33

NO WORK SHALL BE DONE ON THIS SITE UNTIL BELOW AGENCY IS NOTIFIED OF INTENTION TO GRADE OR EXCAVATE.
811 Know what's below. Call before you dig.
TWO WORKING DAYS BEFORE YOU DIG

CITY OF TORRANCE
PUBLIC WORKS DEPARTMENT

REVISIONS

REV	DATE	BY	CHECKED	DESCRIPTION

OPTIMIZED WEEKLY STREET SWEEPING PROGRAM, FEAP 800

STREET SWEEPING SIGNAGE PLACEMENT PLAN

DESIGNED BY: WM/JD
DRAWN BY: VP
PROJECT ENGINEER: WILSON MENDOZA
ENGINEERING MANAGER: JOHN DETTLE, P.E.

REGISTERED PROFESSIONAL ENGINEER CRAIG BILEZERIAN No. 55339 Exp. 12/31/16 CIVIL STATE OF CALIFORNIA

APPROVED BY:
CRAIG BILEZERIAN, PE
CITY ENGINEER
R.C.E. NO. 55339 (EXP. 12/31/2016)
4/27/16
DATE

SHEET 29 OF 74
SCALE: 1" = 100'
SPECIFICATION NO.
SUPPLEMENTAL PLAN NO. SEE TITLE SHEET
PLAN NO. **SD-508**

CONSTRUCTION NOTES

1. INSTALL NEW SIGN AND U-CHANNEL POST IN LANDSCAPING.
2. INSTALL NEW SIGN AND U-CHANNEL POST IN CONCRETE.
3. INSTALL NEW SIGN AND U-CHANNEL POST IN PAVERS.
4. INSTALL NEW SIGN ON EXIST. POST OR LIGHT POLE.
5. REMOVE EXIST. "NO PARKING" SIGN. INSTALL NEW "NO PARKING" SIGN ON EXIST. POST OR LIGHT POLE.
6. REMOVE EXIST. SIGN(S) AND POST. INSTALL SQUARE POST IN LANDSCAPING, INSTALL NEW "NO PARKING" SIGN, AND REINSTALL EXIST. SIGN(S).
7. REMOVE EXIST. SIGN(S) AND POST. INSTALL SQUARE POST IN CONCRETE, INSTALL NEW "NO PARKING" SIGN, AND REINSTALL EXIST. SIGN(S).
8. REMOVE EXIST. SIGN(S) AND POST. INSTALL SQUARE POST IN PAVERS, INSTALL NEW "NO PARKING" SIGN, AND REINSTALL EXIST. SIGN(S).
9. INSTALL ADDITIONAL "NO PARKING" SIGN WITH TWO ARROWS SIGNS. PER SIGN LEGEND.
10. INSTALL ADDITIONAL "NO PARKING" SIGNS WITH AN "END" AND A "BEGIN" SIGN. PER SIGN LEGEND.
11. INSTALL "BEGIN" SIGN BELOW "NO PARKING" SIGN.
12. INSTALL "END" SIGN BELOW "NO PARKING" SIGN.
13. RELOCATE THE EXIST. SIGN POST LOCATION, PER ENGINEER.
14. REMOVE EXISTING SIGN(S) AND POST. INSTALL U-CHANNEL POST IN LANDSCAPING. INSTALL NEW "NO PARKING" SIGN AND REINSTALL EXIST. SIGN(S).

NOTE: SEE STREET SWEEPING ROUTING STUDY FOR DATE AND TIME.

SIGN LEGEND

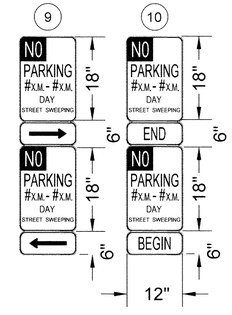

Base Map Sheet # 34

NO WORK SHALL BE DONE ON THIS SITE UNTIL BELOW AGENCY IS NOTIFIED OF INTENTION TO GRADE OR EXCAVATE.

811 Know what's below. Call before you dig. TWO WORKING DAYS BEFORE YOU DIG

CITY OF TORRANCE
PUBLIC WORKS DEPARTMENT

N

REVISIONS				
REV	DATE	BY	CHECKED	DESCRIPTION

OPTIMIZED WEEKLY STREET SWEEPING PROGRAM, FEAP 800

STREET SWEEPING SIGNAGE PLACEMENT PLAN

DESIGNED BY: WM/JD
DRAWN BY: VP
PROJECT ENGINEER: WILSON MENDOZA
ENGINEERING MANAGER: JOHN DETTLE, P.E.

REGISTERED PROFESSIONAL ENGINEER CRAIG BILEZERIAN No. 55339 Exp. 12/31/16 CIVIL STATE OF CALIFORNIA

APPROVED BY:
CRAIG BILEZERIAN, PE
CITY ENGINEER
R.C.E. NO. 55339 (EXP. 12/31/2016)
4/27/16
DATE

SHEET 30 OF 74
SCALE: 1" = 100'
SPECIFICATION NO.
SUPPLEMENTAL PLAN NO. SEE TITLE SHEET
PLAN NO. **SD-508**

CONSTRUCTION NOTES

1. INSTALL NEW SIGN AND U-CHANNEL POST IN LANDSCAPING.
2. INSTALL NEW SIGN AND U-CHANNEL POST IN CONCRETE.
3. INSTALL NEW SIGN AND U-CHANNEL POST IN PAVERS.
4. INSTALL NEW SIGN ON EXIST. POST OR LIGHT POLE.
5. REMOVE EXIST. "NO PARKING" SIGN. INSTALL NEW "NO PARKING" SIGN ON EXIST. POST OR LIGHT POLE.
6. REMOVE EXIST. SIGN(S) AND POST. INSTALL SQUARE POST IN LANDSCAPING, INSTALL NEW "NO PARKING" SIGN, AND REINSTALL EXIST. SIGN(S).
7. REMOVE EXIST. SIGN(S) AND POST. INSTALL SQUARE POST IN CONCRETE, INSTALL NEW "NO PARKING" SIGN, AND REINSTALL EXIST. SIGN(S).
8. REMOVE EXIST. SIGN(S) AND POST. INSTALL SQUARE POST IN PAVERS, INSTALL NEW "NO PARKING" SIGN, AND REINSTALL EXIST. SIGN(S).
9. INSTALL ADDITIONAL "NO PARKING" SIGN WITH TWO ARROWS SIGNS. PER SIGN LEGEND.
10. INSTALL ADDITIONAL "NO PARKING" SIGNS WITH AN "END" AND A "BEGIN" SIGN. PER SIGN LEGEND.
11. INSTALL "BEGIN" SIGN BELOW "NO PARKING" SIGN.
12. INSTALL "END" SIGN BELOW "NO PARKING" SIGN.
13. RELOCATE THE EXIST. SIGN POST LOCATION, PER ENGINEER.
14. REMOVE EXISTING SIGN(S) AND POST. INSTALL U-CHANNEL POST IN LANDSCAPING. INSTALL NEW "NO PARKING" SIGN AND REINSTALL EXIST. SIGN(S).

NOTE: SEE STREET SWEEPING ROUTING STUDY FOR DATE AND TIME.

SIGN LEGEND

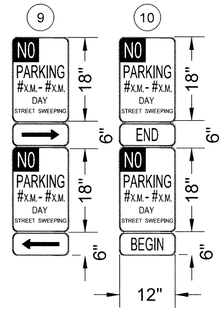

Base Map Sheet # 37

NO WORK SHALL BE DONE ON THIS SITE UNTIL BELOW AGENCY IS NOTIFIED OF INTENTION TO GRADE OR EXCAVATE.

811 Know what's below. Call before you dig. TWO WORKING DAYS BEFORE YOU DIG

CITY OF TORRANCE
PUBLIC WORKS DEPARTMENT

REVISIONS

REV	DATE	BY	CHECKED	DESCRIPTION

OPTIMIZED WEEKLY STREET SWEEPING PROGRAM, FEAP 800

STREET SWEEPING SIGNAGE PLACEMENT PLAN

DESIGNED BY: WM/JD | DRAWN BY: VP

PROJECT ENGINEER: WILSON MENDOZA

ENGINEERING MANAGER: JOHN DETTLE, P.E.

REGISTERED PROFESSIONAL ENGINEER — CRAIG BILEZERIAN — No. 55339 — Exp. 12/31/16 — CIVIL — STATE OF CALIFORNIA

APPROVED BY:

CRAIG BILEZERIAN, PE — DATE 4/27/16
CITY ENGINEER
R.C.E. NO. 55339 (EXP. 12/31/2016)

SHEET 31 OF 74

SCALE: 1" = 100'

SPECIFICATION NO.

SUPPLEMENTAL PLAN NO. SEE TITLE SHEET

PLAN NO. **SD-508**

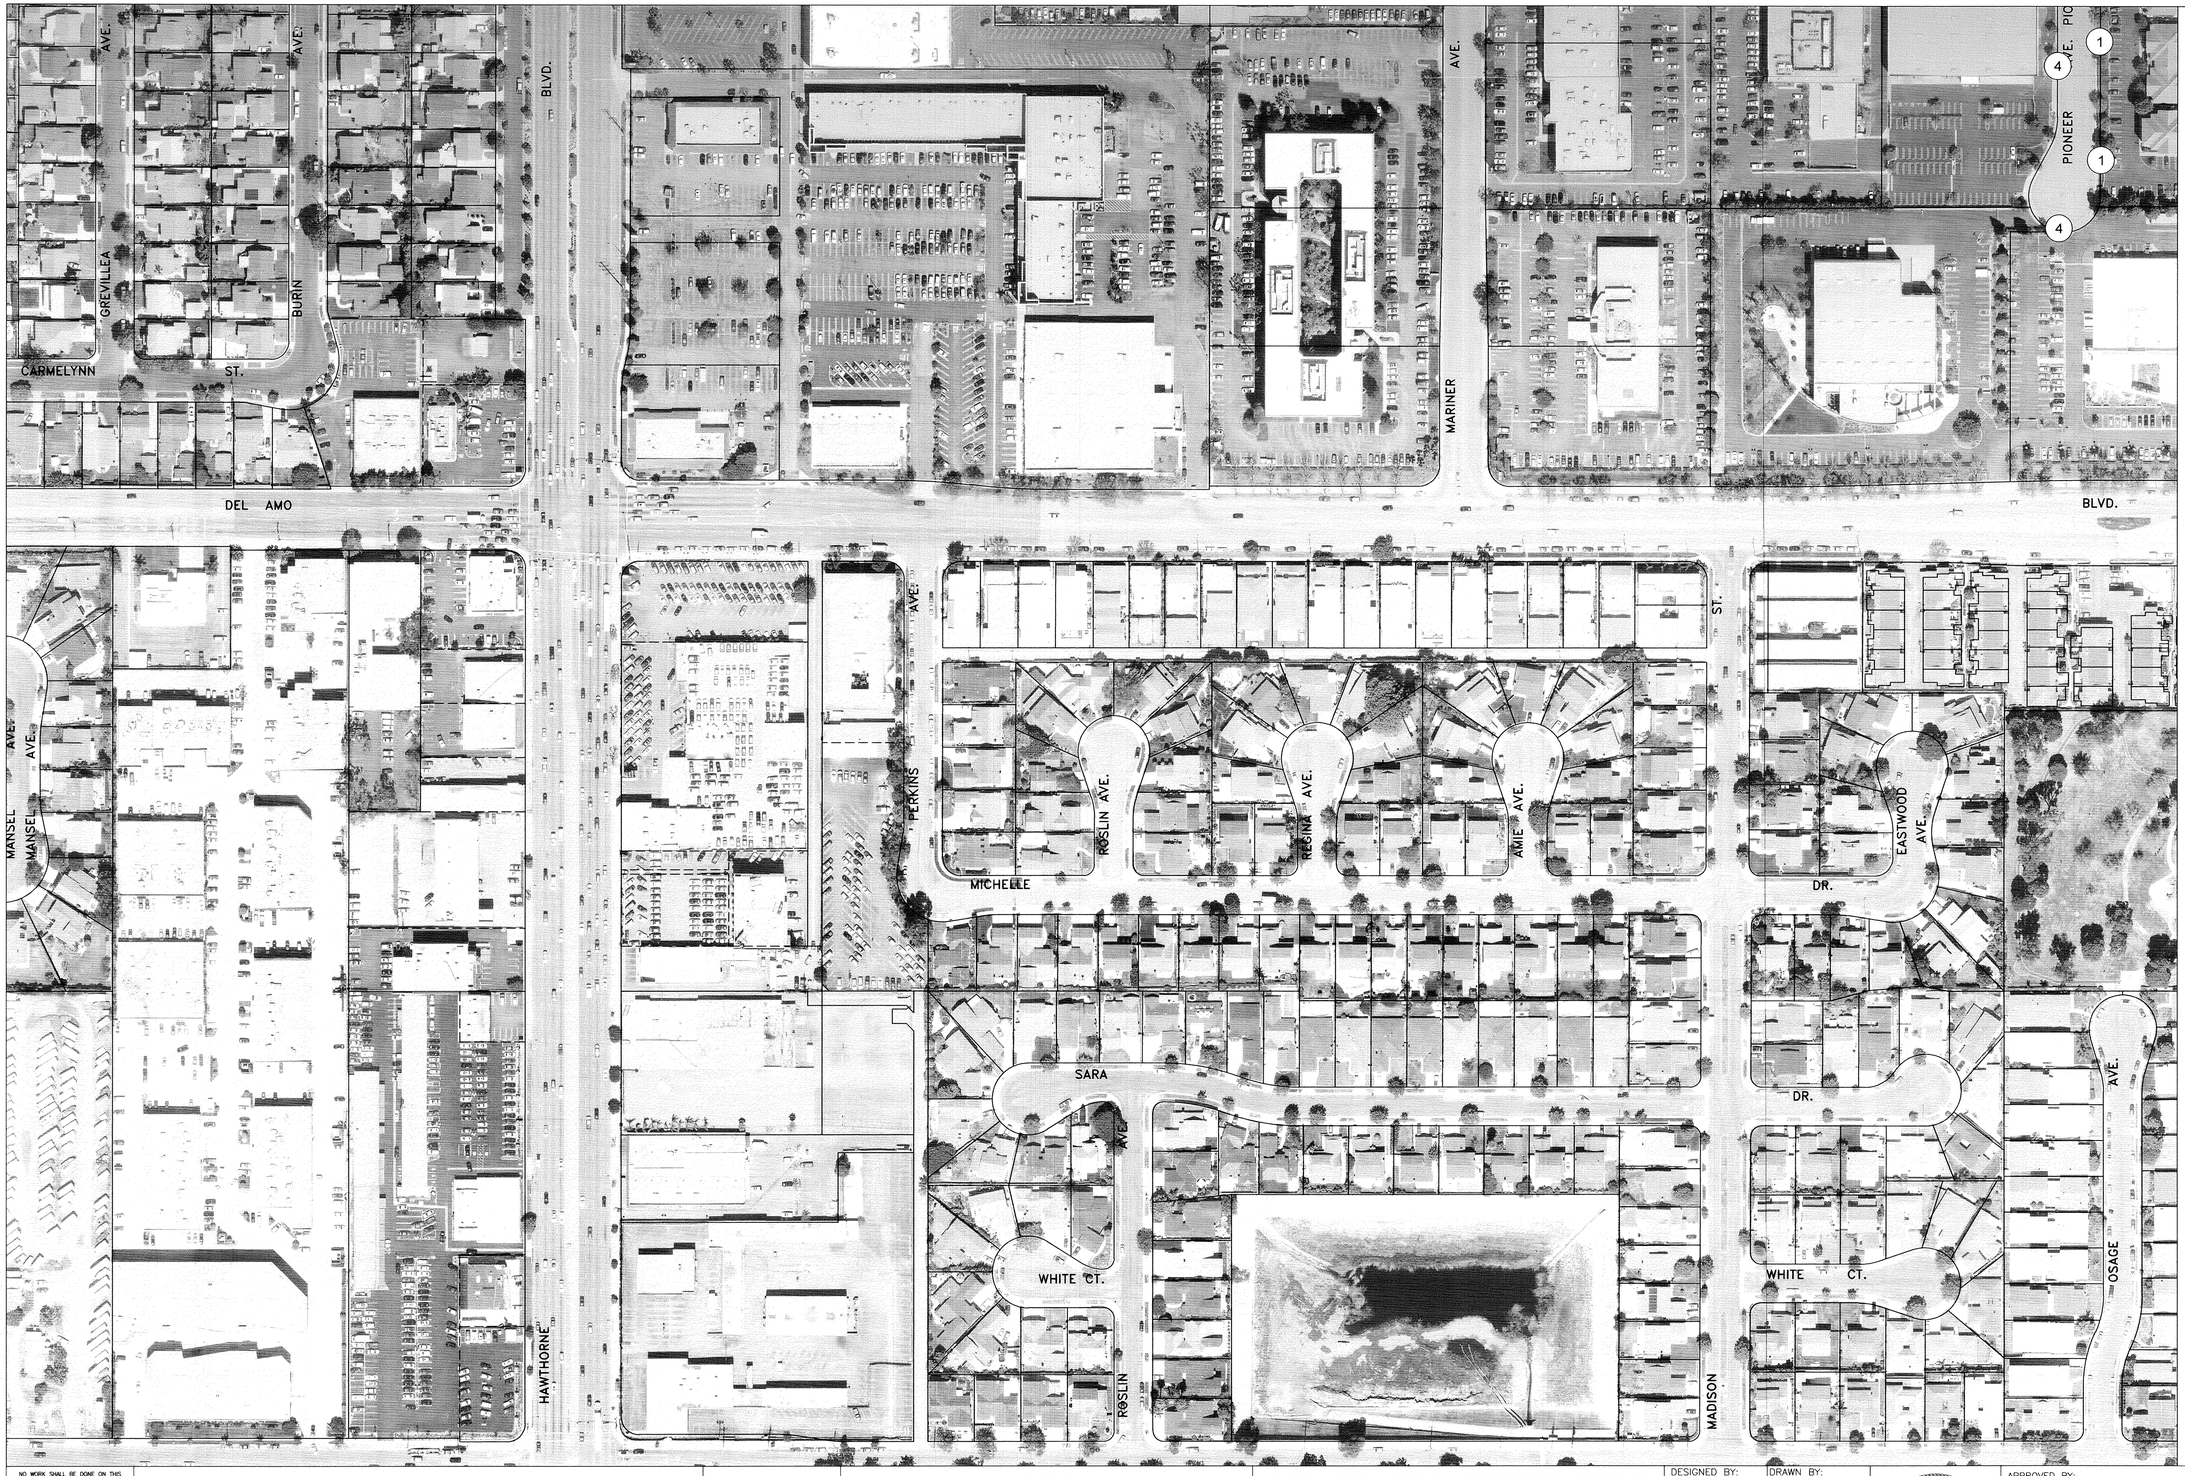

CONSTRUCTION NOTES

1. INSTALL NEW SIGN AND U-CHANNEL POST IN LANDSCAPING.
2. INSTALL NEW SIGN AND U-CHANNEL POST IN CONCRETE.
3. INSTALL NEW SIGN AND U-CHANNEL POST IN PAVERS.
4. INSTALL NEW SIGN ON EXIST. POST OR LIGHT POLE.
5. REMOVE EXIST. "NO PARKING" SIGN. INSTALL NEW "NO PARKING" SIGN ON EXIST. POST OR LIGHT POLE.
6. REMOVE EXIST. SIGN(S) AND POST. INSTALL SQUARE POST IN LANDSCAPING, INSTALL NEW "NO PARKING" SIGN, AND REINSTALL EXIST. SIGN(S).
7. REMOVE EXIST. SIGN(S) AND POST. INSTALL SQUARE POST IN CONCRETE, INSTALL NEW "NO PARKING" SIGN, AND REINSTALL EXIST. SIGN(S).
8. REMOVE EXIST. SIGN(S) AND POST. INSTALL SQUARE POST IN PAVERS, INSTALL NEW "NO PARKING" SIGN, AND REINSTALL EXIST. SIGN(S).
9. INSTALL ADDITIONAL "NO PARKING" SIGN WITH TWO ARROWS SIGNS. PER SIGN LEGEND.
10. INSTALL ADDITIONAL "NO PARKING" SIGNS WITH AN "END" AND A "BEGIN" SIGN. PER SIGN LEGEND.
11. INSTALL "BEGIN" SIGN BELOW "NO PARKING" SIGN.
12. INSTALL "END" SIGN BELOW "NO PARKING" SIGN.
13. RELOCATE THE EXIST. SIGN POST LOCATION, PER ENGINEER.
14. REMOVE EXISTING SIGN(S) AND POST. INSTALL U-CHANNEL POST IN LANDSCAPING. INSTALL NEW "NO PARKING" SIGN AND REINSTALL EXIST. SIGN(S).

NOTE: SEE STREET SWEEPING ROUTING STUDY FOR DATE AND TIME.

SIGN LEGEND

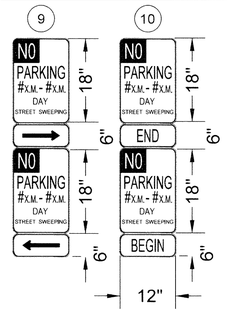

Base Map Sheet # 41

NO WORK SHALL BE DONE ON THIS SITE UNTIL BELOW AGENCY IS NOTIFIED OF INTENTION TO GRADE OR EXCAVATE.
811 Know what's below. Call before you dig. TWO WORKING DAYS BEFORE YOU DIG

CITY OF TORRANCE
PUBLIC WORKS DEPARTMENT

REVISIONS				
REV	DATE	BY	CHECKED	DESCRIPTION

OPTIMIZED WEEKLY STREET SWEEPING PROGRAM, FEAP 800

STREET SWEEPING SIGNAGE PLACEMENT PLAN

DESIGNED BY: WM/JD
DRAWN BY: VP
PROJECT ENGINEER: WILSON MENDOZA
ENGINEERING MANAGER: JOHN DETTLE, P.E.

REGISTERED PROFESSIONAL ENGINEER CRAIG BILEZERIAN No. 55339 Exp. 12/31/16 CIVIL STATE OF CALIFORNIA

APPROVED BY: CRAIG BILEZERIAN, PE, CITY ENGINEER, R.C.E. NO. 55339 (EXP. 12/31/2016) — DATE 4/27/16

SHEET 32 OF 74
SCALE: 1" = 100'
SPECIFICATION NO.
SUPPLEMENTAL PLAN NO. SEE TITLE SHEET
PLAN NO. **SD-508**

CONSTRUCTION NOTES

1. INSTALL NEW SIGN AND U-CHANNEL POST IN LANDSCAPING.
2. INSTALL NEW SIGN AND U-CHANNEL POST IN CONCRETE.
3. INSTALL NEW SIGN AND U-CHANNEL POST IN PAVERS.
4. INSTALL NEW SIGN ON EXIST. POST OR LIGHT POLE.
5. REMOVE EXIST. "NO PARKING" SIGN. INSTALL NEW "NO PARKING" SIGN ON EXIST. POST OR LIGHT POLE.
6. REMOVE EXIST. SIGN(S) AND POST. INSTALL SQUARE POST IN LANDSCAPING, INSTALL NEW "NO PARKING" SIGN, AND REINSTALL EXIST. SIGN(S).
7. REMOVE EXIST. SIGN(S) AND POST. INSTALL SQUARE POST IN CONCRETE, INSTALL NEW "NO PARKING" SIGN, AND REINSTALL EXIST. SIGN(S).
8. REMOVE EXIST. SIGN(S) AND POST. INSTALL SQUARE POST IN PAVERS, INSTALL NEW "NO PARKING" SIGN, AND REINSTALL EXIST. SIGN(S).
9. INSTALL ADDITIONAL "NO PARKING" SIGN WITH TWO ARROWS SIGNS. PER SIGN LEGEND.
10. INSTALL ADDITIONAL "NO PARKING" SIGNS WITH AN "END" AND A "BEGIN" SIGN. PER SIGN LEGEND.
11. INSTALL "BEGIN" SIGN BELOW "NO PARKING" SIGN.
12. INSTALL "END" SIGN BELOW "NO PARKING" SIGN.
13. RELOCATE THE EXIST. SIGN POST LOCATION, PER ENGINEER.
14. REMOVE EXISTING SIGN(S) AND POST. INSTALL U-CHANNEL POST IN LANDSCAPING. INSTALL NEW "NO PARKING" SIGN AND REINSTALL EXIST. SIGN(S).

NOTE: SEE STREET SWEEPING ROUTING STUDY FOR DATE AND TIME.

SIGN LEGEND

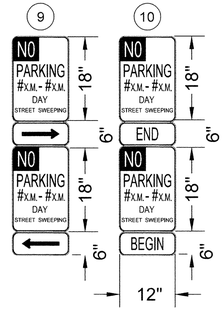

Base Map Sheet # 42

NO WORK SHALL BE DONE ON THIS SITE UNTIL BELOW AGENCY IS NOTIFIED OF INTENTION TO GRADE OR EXCAVATE.
811 Know what's below. Call before you dig.
TWO WORKING DAYS BEFORE YOU DIG

CITY OF TORRANCE
PUBLIC WORKS DEPARTMENT

REVISIONS

REV	DATE	BY	CHECKED	DESCRIPTION

OPTIMIZED WEEKLY STREET SWEEPING PROGRAM, FEAP 800

STREET SWEEPING SIGNAGE PLACEMENT PLAN

DESIGNED BY: WM/JD
DRAWN BY: VP
PROJECT ENGINEER: WILSON MENDOZA
ENGINEERING MANAGER: JOHN DETTLE, P.E.

REGISTERED PROFESSIONAL ENGINEER CRAIG BILEZERIAN No. 55339 Exp. 12/31/16 CIVIL STATE OF CALIFORNIA

APPROVED BY: 4/27/16
CRAIG BILEZERIAN, PE — DATE
CITY ENGINEER
R.C.E. NO. 55339 (EXP. 12/31/2016)

SHEET 33 OF 74
SCALE: 1" = 100'
SPECIFICATION NO.
SUPPLEMENTAL PLAN NO. SEE TITLE SHEET
PLAN NO. **SD-508**

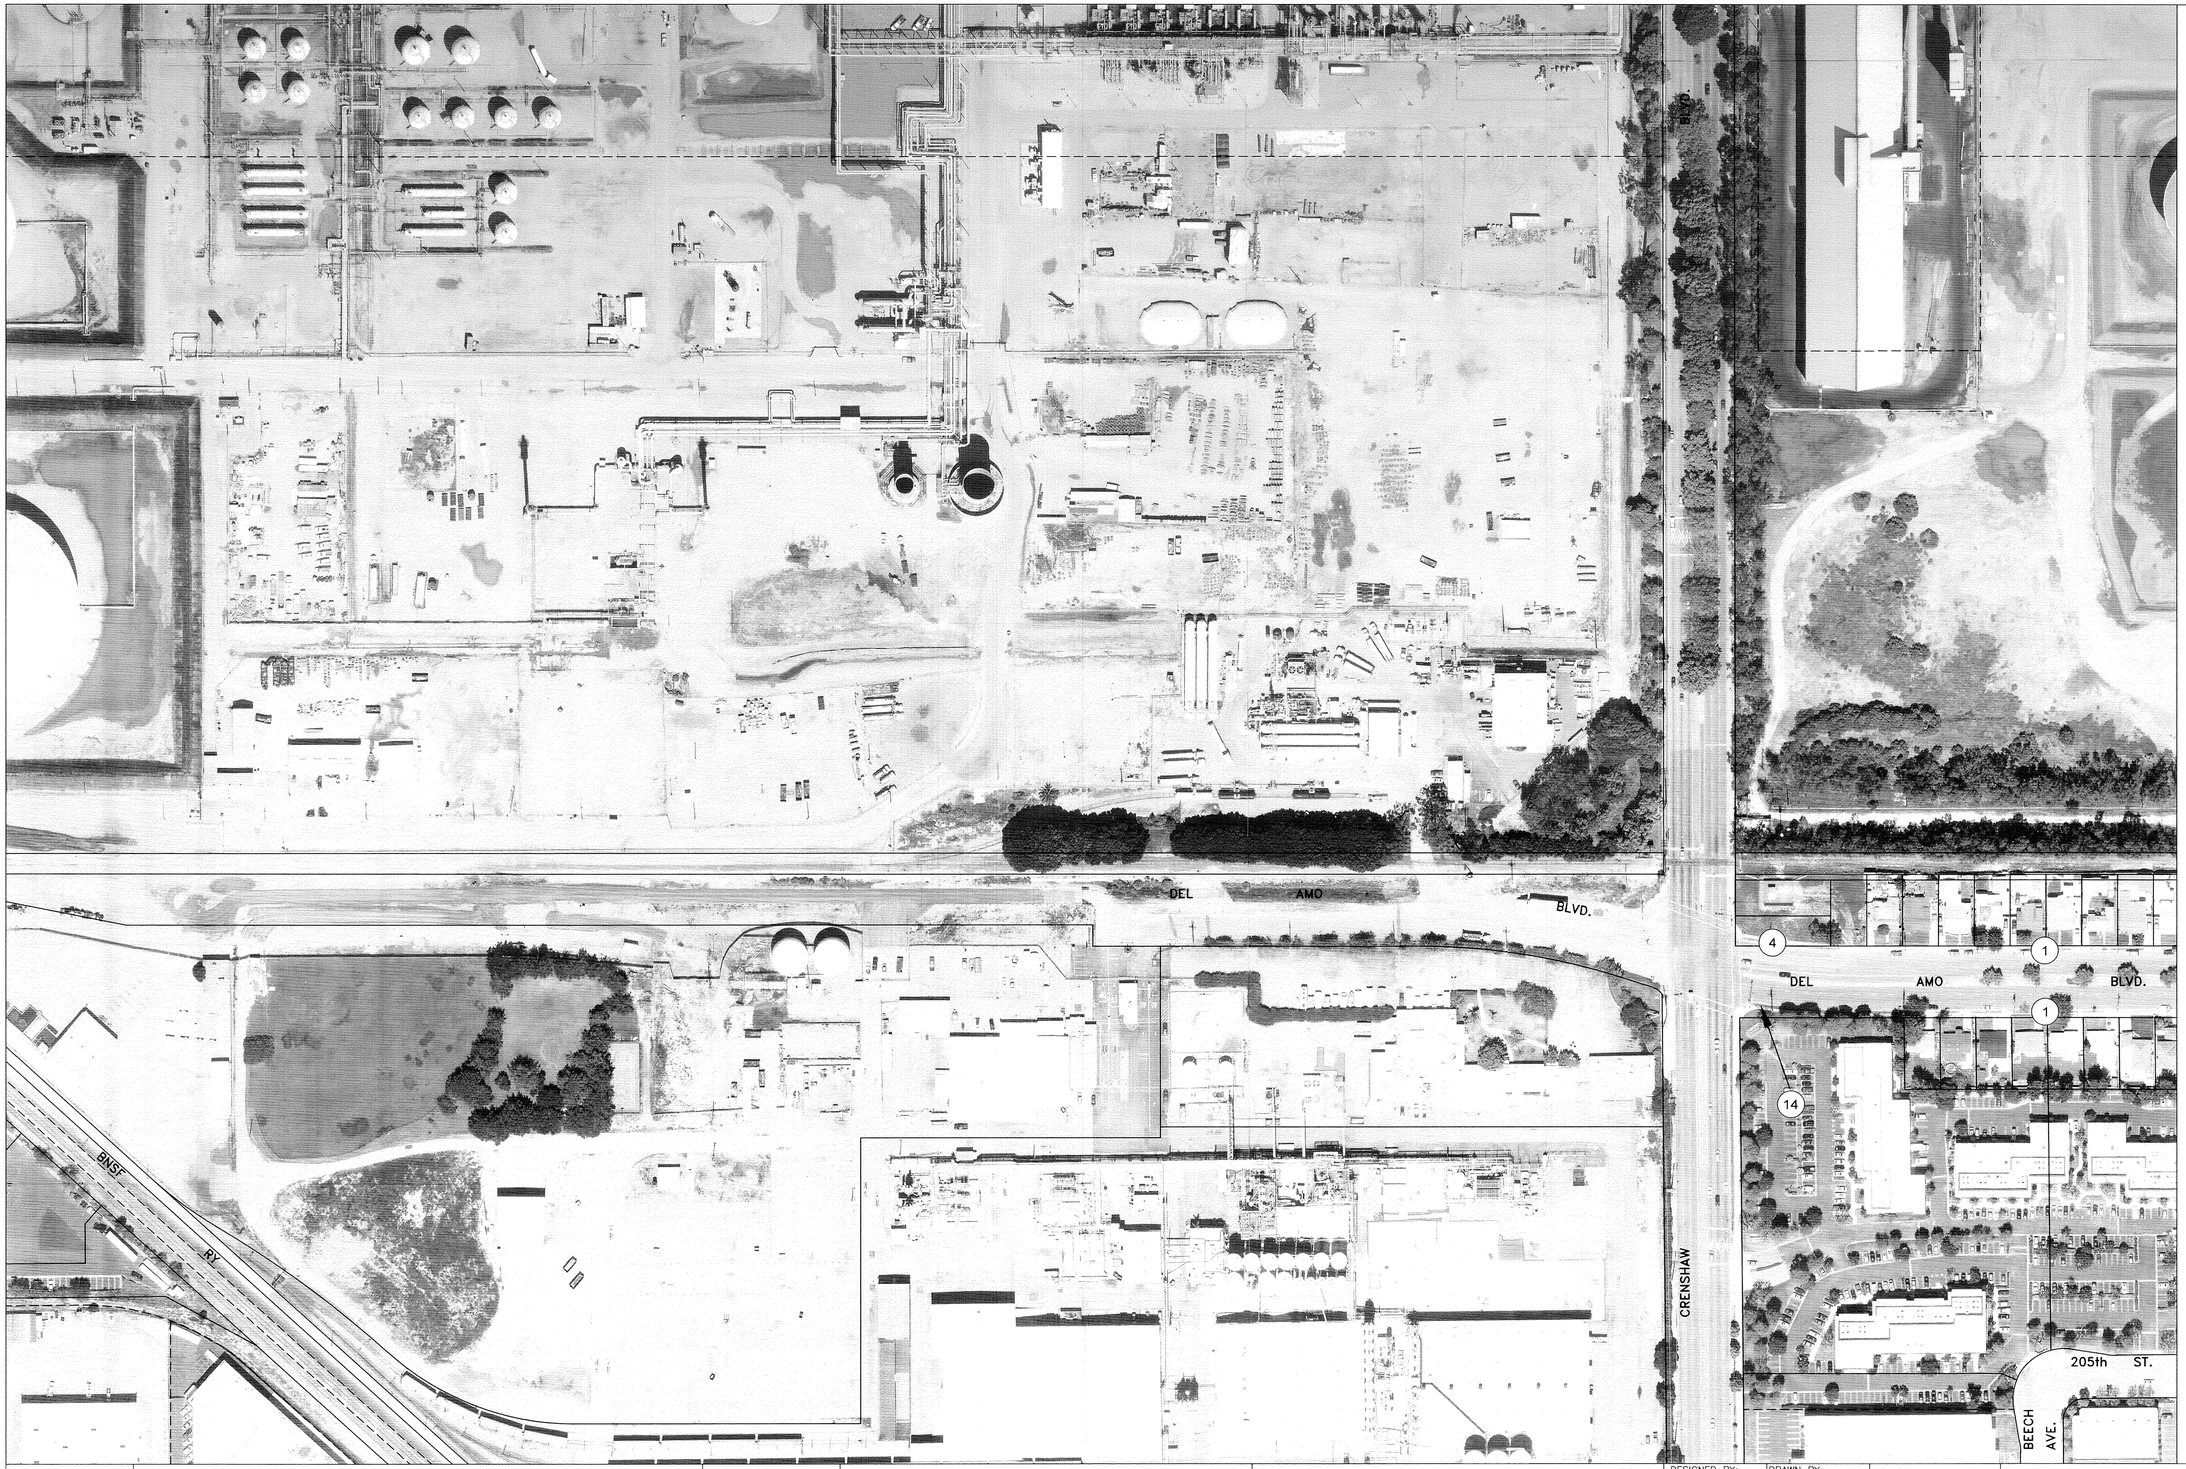

CONSTRUCTION NOTES

1. INSTALL NEW SIGN AND U-CHANNEL POST IN LANDSCAPING.
2. INSTALL NEW SIGN AND U-CHANNEL POST IN CONCRETE.
3. INSTALL NEW SIGN AND U-CHANNEL POST IN PAVERS.
4. INSTALL NEW SIGN ON EXIST. POST OR LIGHT POLE.
5. REMOVE EXIST. "NO PARKING" SIGN, INSTALL NEW "NO PARKING" SIGN ON EXIST. POST OR LIGHT POLE.
6. REMOVE EXIST. SIGN(S) AND POST. INSTALL SQUARE POST IN LANDSCAPING, INSTALL NEW "NO PARKING" SIGN, AND REINSTALL EXIST. SIGN(S).
7. REMOVE EXIST. SIGN(S) AND POST. INSTALL SQUARE POST IN CONCRETE, INSTALL NEW "NO PARKING" SIGN, AND REINSTALL EXIST. SIGN(S).
8. REMOVE EXIST. SIGN(S) AND POST. INSTALL SQUARE POST IN PAVERS, INSTALL NEW "NO PARKING" SIGN, AND REINSTALL EXIST. SIGN(S).
9. INSTALL ADDITIONAL "NO PARKING" SIGN WITH TWO ARROWS SIGNS. PER SIGN LEGEND.
10. INSTALL ADDITIONAL "NO PARKING" SIGNS WITH AN "END" AND A "BEGIN" SIGN. PER SIGN LEGEND.
11. INSTALL "BEGIN" SIGN BELOW "NO PARKING" SIGN.
12. INSTALL "END" SIGN BELOW "NO PARKING" SIGN.
13. RELOCATE THE EXIST. SIGN POST LOCATION, PER ENGINEER.
14. REMOVE EXISTING SIGN(S) AND POST. INSTALL U-CHANNEL POST IN LANDSCAPING. INSTALL NEW "NO PARKING" SIGN AND REINSTALL EXIST. SIGN(S).

NOTE: SEE STREET SWEEPING ROUTING STUDY FOR DATE AND TIME.

SIGN LEGEND

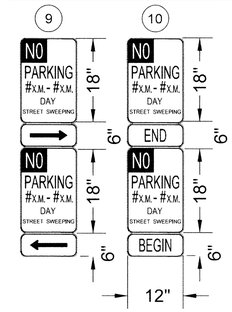

Base Map Sheet # 43

NO WORK SHALL BE DONE ON THIS SITE UNTIL BELOW AGENCY IS NOTIFIED OF INTENTION TO GRADE OR EXCAVATE.
811 Know what's below. Call before you dig.
TWO WORKING DAYS BEFORE YOU DIG

CITY OF TORRANCE
PUBLIC WORKS DEPARTMENT

REVISIONS				
REV	DATE	BY	CHECKED	DESCRIPTION

OPTIMIZED WEEKLY STREET SWEEPING PROGRAM, FEAP 800

STREET SWEEPING SIGNAGE PLACEMENT PLAN

DESIGNED BY: WM/JD
DRAWN BY: VP
PROJECT ENGINEER: WILSON MENDOZA
ENGINEERING MANAGER: JOHN DETTLE, P.E.

REGISTERED PROFESSIONAL ENGINEER — CRAIG BILEZERIAN — No. 55339 — Exp. 12/31/16 — CIVIL — STATE OF CALIFORNIA

APPROVED BY: 4/22/16
CRAIG BILEZERIAN, PE — DATE
CITY ENGINEER
R.C.E. NO. 55339 (EXP. 12/31/2016)

SHEET 34 OF 74
SCALE: 1" = 100'
SPECIFICATION NO.
SUPPLEMENTAL PLAN NO. SEE TITLE SHEET
PLAN NO. **SD-508**

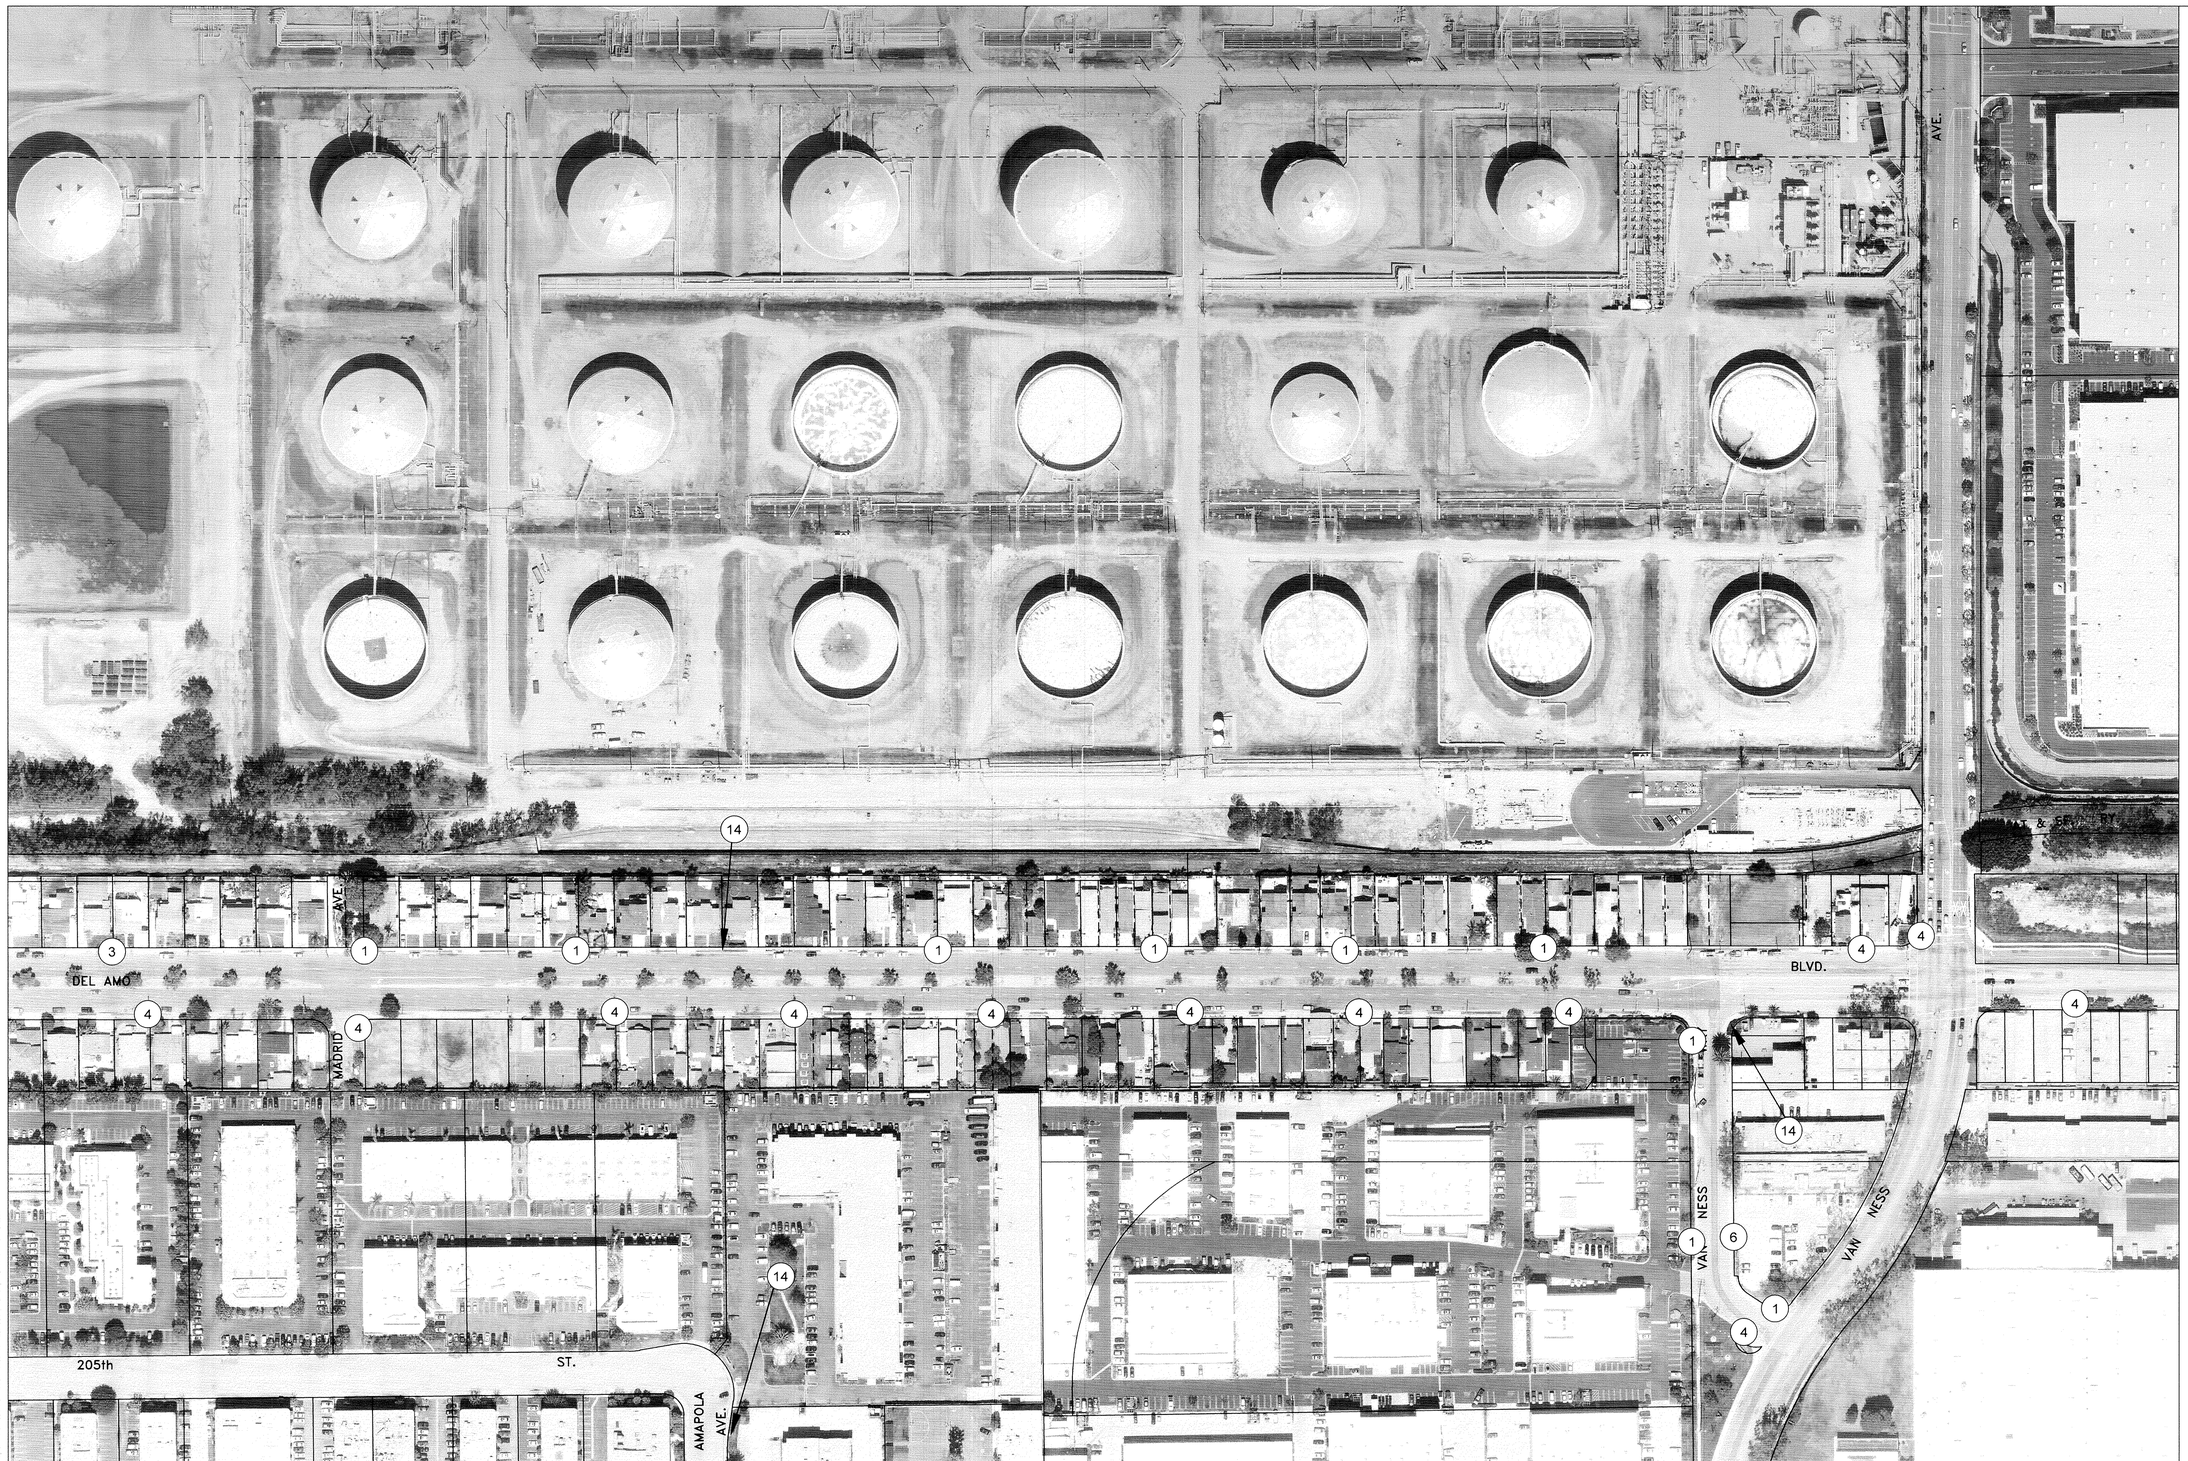

CONSTRUCTION NOTES

1. INSTALL NEW SIGN AND U-CHANNEL POST IN LANDSCAPING.
2. INSTALL NEW SIGN AND U-CHANNEL POST IN CONCRETE.
3. INSTALL NEW SIGN AND U-CHANNEL POST IN PAVERS.
4. INSTALL NEW SIGN ON EXIST. POST OR LIGHT POLE.
5. REMOVE EXIST. "NO PARKING" SIGN, INSTALL NEW "NO PARKING" SIGN ON EXIST. POST OR LIGHT POLE.
6. REMOVE EXIST. SIGN(S) AND POST. INSTALL SQUARE POST IN LANDSCAPING, INSTALL NEW "NO PARKING" SIGN, AND REINSTALL EXIST. SIGN(S).
7. REMOVE EXIST. SIGN(S) AND POST. INSTALL SQUARE POST IN CONCRETE, INSTALL NEW "NO PARKING" SIGN, AND REINSTALL EXIST. SIGN(S).
8. REMOVE EXIST. SIGN(S) AND POST. INSTALL SQUARE POST IN PAVERS, INSTALL NEW "NO PARKING" SIGN, AND REINSTALL EXIST. SIGN(S).
9. INSTALL ADDITIONAL "NO PARKING" SIGN WITH TWO ARROWS SIGNS. PER SIGN LEGEND.
10. INSTALL ADDITIONAL "NO PARKING" SIGNS WITH AN "END" AND A "BEGIN" SIGN. PER SIGN LEGEND.
11. INSTALL "BEGIN" SIGN BELOW "NO PARKING" SIGN.
12. INSTALL "END" SIGN BELOW "NO PARKING" SIGN.
13. RELOCATE THE EXIST. SIGN POST LOCATION, PER ENGINEER.
14. REMOVE EXISTING SIGN(S) AND POST. INSTALL U-CHANNEL POST IN LANDSCAPING, INSTALL NEW "NO PARKING" SIGN AND REINSTALL EXIST. SIGN(S).

NOTE: SEE STREET SWEEPING ROUTING STUDY FOR DATE AND TIME.

SIGN LEGEND

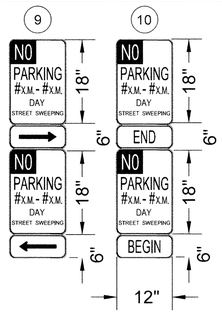

Base Map Sheet # 44

NO WORK SHALL BE DONE ON THIS SITE UNTIL BELOW AGENCY IS NOTIFIED OF INTENTION TO GRADE OR EXCAVATE.
811 Know what's below. Call before you dig. TWO WORKING DAYS BEFORE YOU DIG

CITY OF TORRANCE
PUBLIC WORKS DEPARTMENT

N

REVISIONS				
REV	DATE	BY	CHECKED	DESCRIPTION

OPTIMIZED WEEKLY STREET SWEEPING PROGRAM, FEAP 800

STREET SWEEPING SIGNAGE PLACEMENT PLAN

DESIGNED BY: WM/JD
DRAWN BY: VP
PROJECT ENGINEER: WILSON MENDOZA
ENGINEERING MANAGER: JOHN DETTLE, P.E.

REGISTERED PROFESSIONAL ENGINEER CRAIG C. BILEZERIAN No. 55339 Exp. 12/31/16 CIVIL STATE OF CALIFORNIA

APPROVED BY:
4/27/16
CRAIG BILEZERIAN, PE DATE
CITY ENGINEER
R.C.E. NO. 55339 (EXP. 12/31/2016)

SHEET 35 OF 74
SCALE: 1" = 100'
SPECIFICATION NO.
SUPPLEMENTAL PLAN NO. SEE TITLE SHEET
PLAN NO. **SD-508**

CONSTRUCTION NOTES

1. INSTALL NEW SIGN AND U-CHANNEL POST IN LANDSCAPING.
2. INSTALL NEW SIGN AND U-CHANNEL POST IN CONCRETE.
3. INSTALL NEW SIGN AND U-CHANNEL POST IN PAVERS.
4. INSTALL NEW SIGN ON EXIST. POST OR LIGHT POLE.
5. REMOVE EXIST. "NO PARKING" SIGN. INSTALL NEW "NO PARKING" SIGN ON EXIST. POST OR LIGHT POLE.
6. REMOVE EXIST. SIGN(S) AND POST. INSTALL SQUARE POST IN LANDSCAPING, INSTALL NEW "NO PARKING" SIGN, AND REINSTALL EXIST. SIGN(S).
7. REMOVE EXIST. SIGN(S) AND POST. INSTALL SQUARE POST IN CONCRETE, INSTALL NEW "NO PARKING" SIGN, AND REINSTALL EXIST. SIGN(S).
8. REMOVE EXIST. SIGN(S) AND POST. INSTALL SQUARE POST IN PAVERS, INSTALL NEW "NO PARKING" SIGN, AND REINSTALL EXIST. SIGN(S).
9. INSTALL ADDITIONAL "NO PARKING" SIGN WITH TWO ARROWS SIGNS. PER SIGN LEGEND.
10. INSTALL ADDITIONAL "NO PARKING" SIGNS WITH AN "END" AND A "BEGIN" SIGN. PER SIGN LEGEND.
11. INSTALL "BEGIN" SIGN BELOW "NO PARKING" SIGN.
12. INSTALL "END" SIGN BELOW "NO PARKING" SIGN.
13. RELOCATE THE EXIST. SIGN POST LOCATION, PER ENGINEER.
14. REMOVE EXISTING SIGN(S) AND POST. INSTALL U-CHANNEL POST IN LANDSCAPING. INSTALL NEW "NO PARKING" SIGN AND REINSTALL EXIST. SIGN(S).

NOTE: SEE STREET SWEEPING ROUTING STUDY FOR DATE AND TIME.

SIGN LEGEND

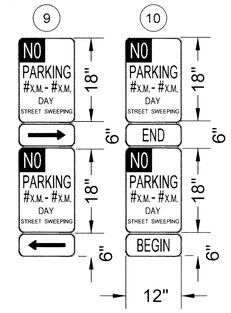

Base Map Sheet # 45

NO WORK SHALL BE DONE ON THIS SITE UNTIL BELOW AGENCY IS NOTIFIED OF INTENTION TO GRADE OR EXCAVATE.

811 Know what's below. Call before you dig. TWO WORKING DAYS BEFORE YOU DIG

CITY OF TORRANCE
PUBLIC WORKS DEPARTMENT

N

REVISIONS				
REV	DATE	BY	CHECKED	DESCRIPTION

OPTIMIZED WEEKLY STREET SWEEPING PROGRAM, FEAP 800

STREET SWEEPING SIGNAGE PLACEMENT PLAN

DESIGNED BY: WM/JD
DRAWN BY: VP
PROJECT ENGINEER: WILSON MENDOZA
ENGINEERING MANAGER: JOHN DETTLE, P.E.

REGISTERED PROFESSIONAL ENGINEER — CRAIG BILEZERIAN — No. 55339 Exp. 12/31/16 — CIVIL — STATE OF CALIFORNIA

APPROVED BY:
CRAIG BILEZERIAN, PE — DATE 4/27/16
CITY ENGINEER
R.C.E. NO. 55339 (EXP. 12/31/2016)

SHEET 36 OF 74
SCALE: 1" = 100'
SPECIFICATION NO.
SUPPLEMENTAL PLAN NO. SEE TITLE SHEET
PLAN NO. **SD-508**

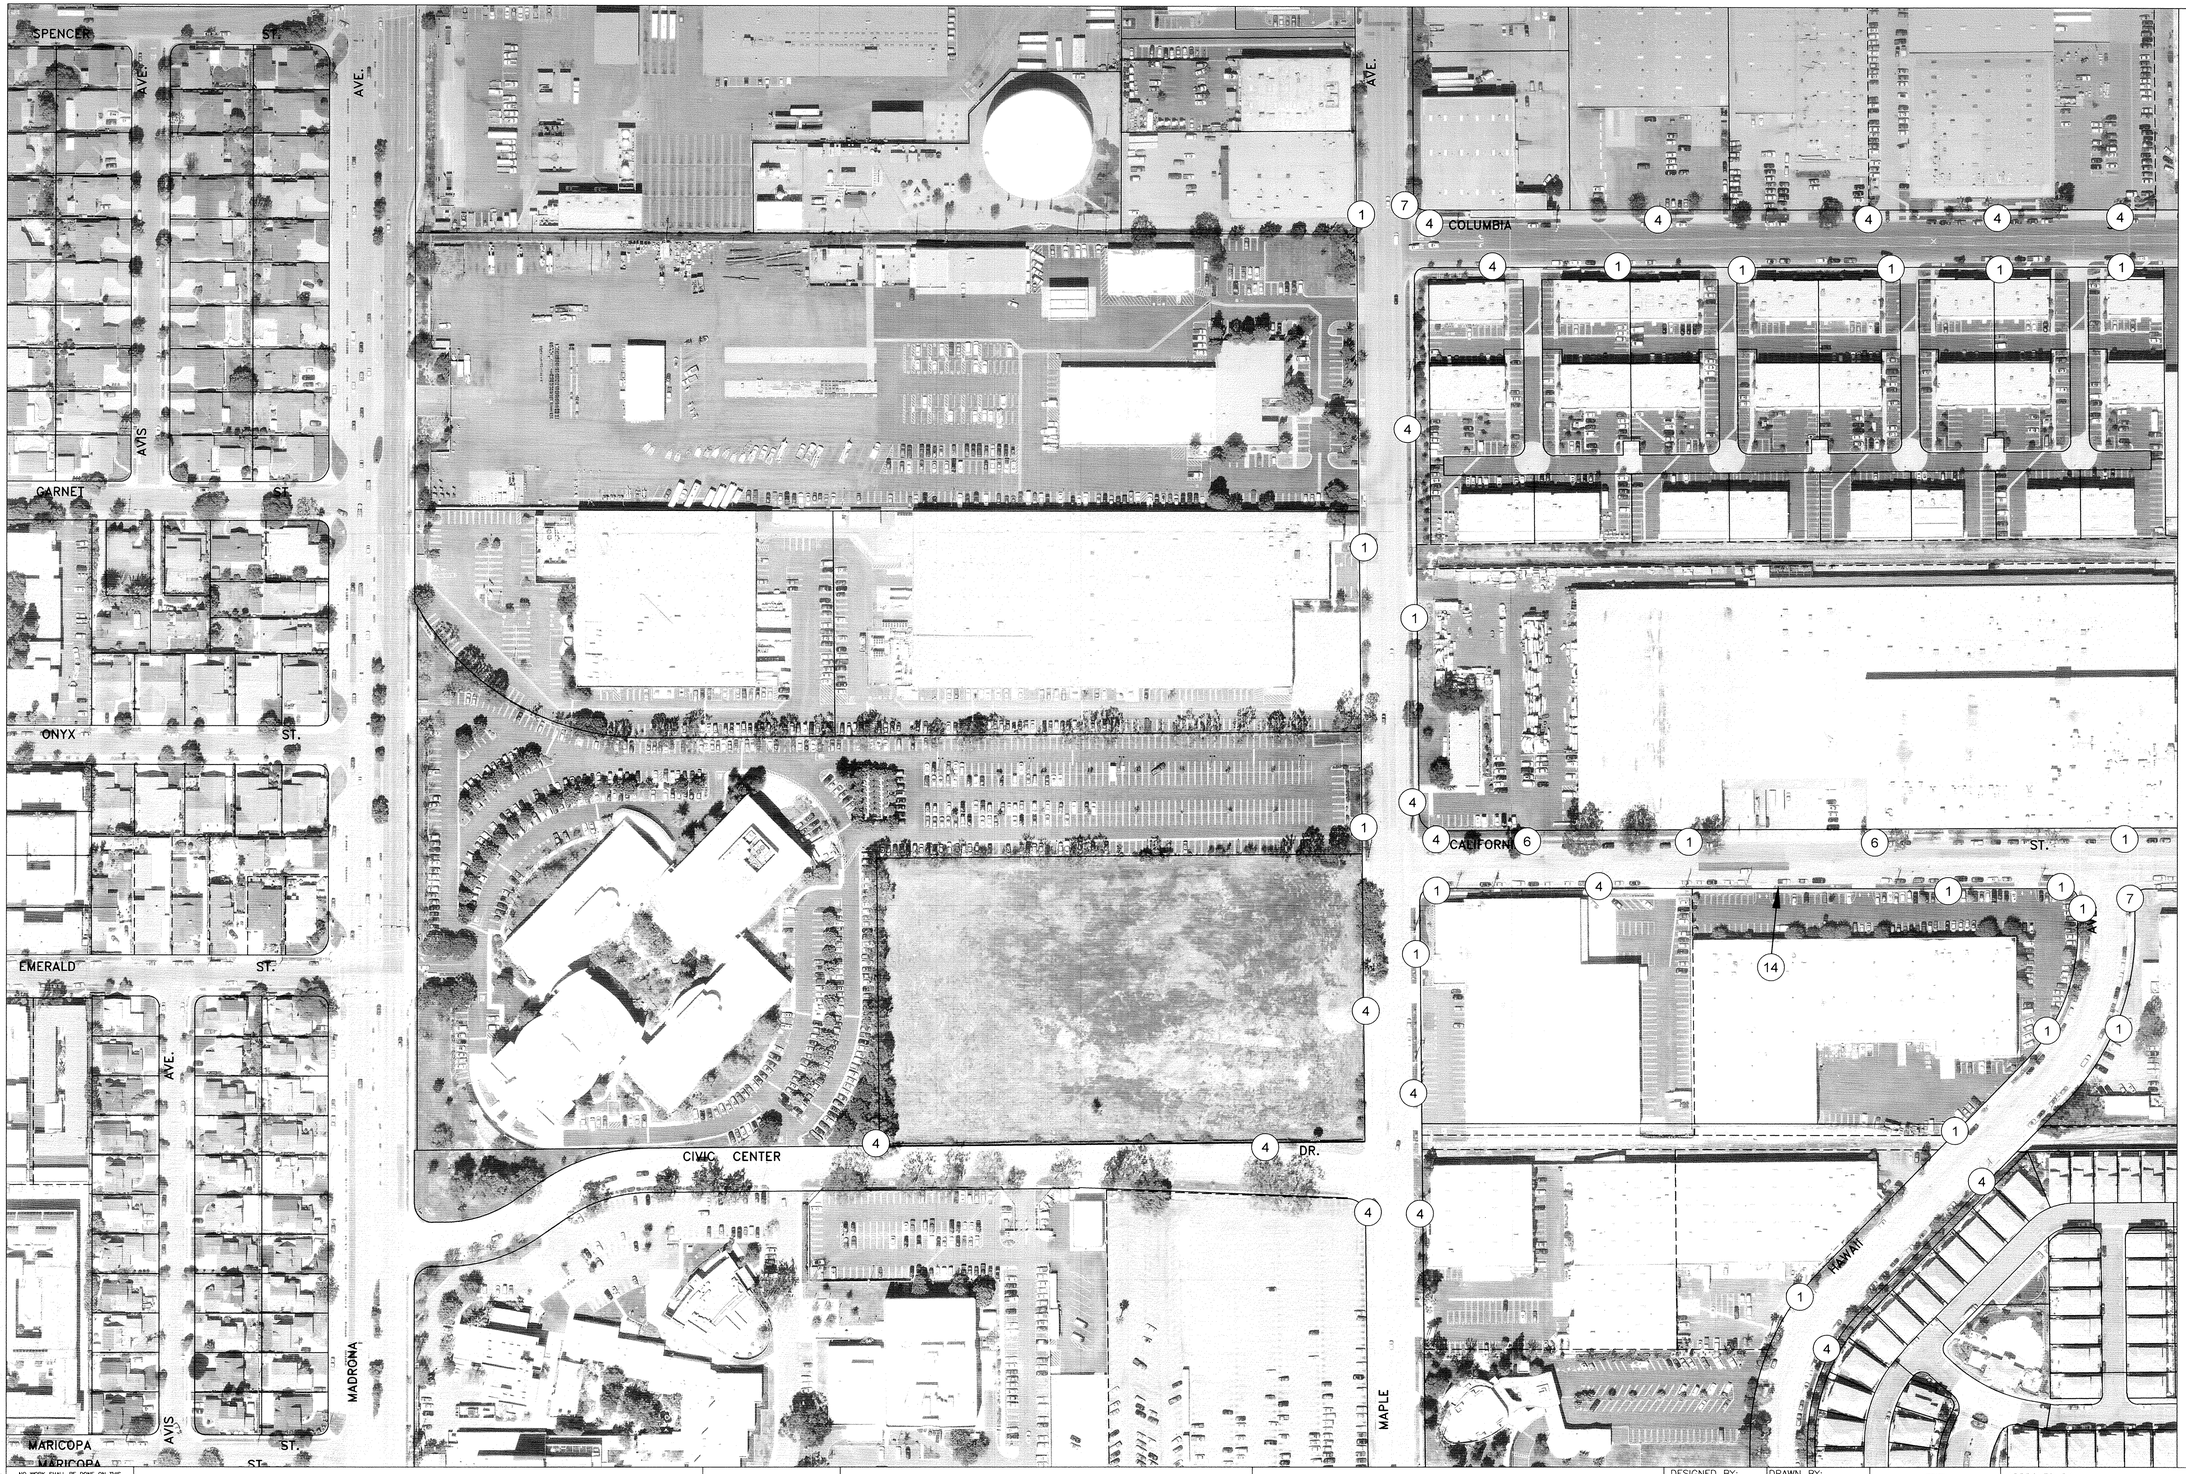

CONSTRUCTION NOTES

1. INSTALL NEW SIGN AND U-CHANNEL POST IN LANDSCAPING.
2. INSTALL NEW SIGN AND U-CHANNEL POST IN CONCRETE.
3. INSTALL NEW SIGN AND U-CHANNEL POST IN PAVERS.
4. INSTALL NEW SIGN ON EXIST. POST OR LIGHT POLE.
5. REMOVE EXIST. "NO PARKING" SIGN. INSTALL NEW "NO PARKING" SIGN ON EXIST. POST OR LIGHT POLE.
6. REMOVE EXIST. SIGN(S) AND POST. INSTALL SQUARE POST IN LANDSCAPING, INSTALL NEW "NO PARKING" SIGN, AND REINSTALL EXIST. SIGN(S).
7. REMOVE EXIST. SIGN(S) AND POST. INSTALL SQUARE POST IN CONCRETE. INSTALL NEW "NO PARKING" SIGN, AND REINSTALL EXIST. SIGN(S).
8. REMOVE EXIST. SIGN(S) AND POST. INSTALL SQUARE POST IN PAVERS, INSTALL NEW "NO PARKING" SIGN, AND REINSTALL EXIST. SIGN(S).
9. INSTALL ADDITIONAL "NO PARKING" SIGN WITH TWO ARROWS SIGNS. PER SIGN LEGEND.
10. INSTALL ADDITIONAL "NO PARKING" SIGNS WITH AN "END" AND A "BEGIN" SIGN. PER SIGN LEGEND.
11. INSTALL "BEGIN" SIGN BELOW "NO PARKING" SIGN.
12. INSTALL "END" SIGN BELOW "NO PARKING" SIGN.
13. RELOCATE THE EXIST. SIGN POST LOCATION, PER ENGINEER.
14. REMOVE EXISTING SIGN(S) AND POST. INSTALL U-CHANNEL POST IN LANDSCAPING. INSTALL NEW "NO PARKING" SIGN AND REINSTALL EXIST. SIGN(S).

NOTE: SEE STREET SWEEPING ROUTING STUDY FOR DATE AND TIME.

SIGN LEGEND

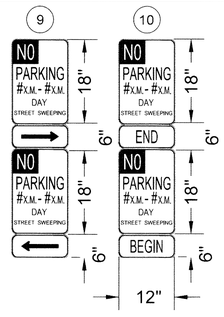

Base Map Sheet # 49

NO WORK SHALL BE DONE ON THIS SITE UNTIL BELOW AGENCY IS NOTIFIED OF INTENTION TO GRADE OR EXCAVATE.
811 Know what's below. Call before you dig. TWO WORKING DAYS BEFORE YOU DIG

CITY OF TORRANCE
PUBLIC WORKS DEPARTMENT

REVISIONS				
REV	DATE	BY	CHECKED	DESCRIPTION

OPTIMIZED WEEKLY STREET SWEEPING PROGRAM, FEAP 800

STREET SWEEPING SIGNAGE PLACEMENT PLAN

DESIGNED BY: WM/JD
DRAWN BY: VP
PROJECT ENGINEER: WILSON MENDOZA
ENGINEERING MANAGER: JOHN DETTLE, P.E.

REGISTERED PROFESSIONAL ENGINEER CRAIG BILEZERIAN No. 55339 Exp. 12/31/16 CIVIL STATE OF CALIFORNIA

APPROVED BY: 4/27/16
CRAIG BILEZERIAN, PE — DATE
CITY ENGINEER
R.C.E. NO. 55339 (EXP. 12/31/2016)

SHEET 37 OF 74
SCALE: 1" = 100'
SPECIFICATION NO.
SUPPLEMENTAL PLAN NO. SEE TITLE SHEET
PLAN NO. **SD-508**

CONSTRUCTION NOTES

1. INSTALL NEW SIGN AND U-CHANNEL POST IN LANDSCAPING.
2. INSTALL NEW SIGN AND U-CHANNEL POST IN CONCRETE.
3. INSTALL NEW SIGN AND U-CHANNEL POST IN PAVERS.
4. INSTALL NEW SIGN ON EXIST. POST OR LIGHT POLE.
5. REMOVE EXIST. "NO PARKING" SIGN. INSTALL NEW "NO PARKING" SIGN ON EXIST. POST OR LIGHT POLE.
6. REMOVE EXIST. SIGN(S) AND POST. INSTALL SQUARE POST IN LANDSCAPING, INSTALL NEW "NO PARKING" SIGN, AND REINSTALL EXIST. SIGN(S).
7. REMOVE EXIST. SIGN(S) AND POST. INSTALL SQUARE POST IN CONCRETE, INSTALL NEW "NO PARKING" SIGN, AND REINSTALL EXIST. SIGN(S).
8. REMOVE EXIST. SIGN(S) AND POST. INSTALL SQUARE POST IN PAVERS, INSTALL NEW "NO PARKING" SIGN, AND REINSTALL EXIST. SIGN(S).
9. INSTALL ADDITIONAL "NO PARKING" SIGN WITH TWO ARROWS SIGNS. PER SIGN LEGEND.
10. INSTALL ADDITIONAL "NO PARKING" SIGNS WITH AN "END" AND A "BEGIN" SIGN. PER SIGN LEGEND.
11. INSTALL "BEGIN" SIGN BELOW "NO PARKING" SIGN.
12. INSTALL "END" SIGN BELOW "NO PARKING" SIGN.
13. RELOCATE THE EXIST. SIGN POST LOCATION, PER ENGINEER.
14. REMOVE EXISTING SIGN(S) AND POST. INSTALL U-CHANNEL POST IN LANDSCAPING. INSTALL NEW "NO PARKING" SIGN AND REINSTALL EXIST. SIGN(S).

NOTE: SEE STREET SWEEPING ROUTING STUDY FOR DATE AND TIME.

SIGN LEGEND

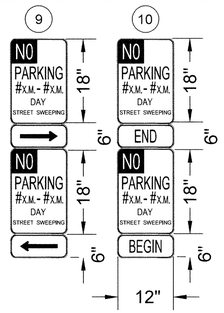

Base Map Sheet # 50

NO WORK SHALL BE DONE ON THIS SITE UNTIL BELOW AGENCY IS NOTIFIED OF INTENTION TO GRADE OR EXCAVATE.
811 Know what's below. Call before you dig.
TWO WORKING DAYS BEFORE YOU DIG

CITY OF TORRANCE
PUBLIC WORKS DEPARTMENT

REVISIONS				
REV	DATE	BY	CHECKED	DESCRIPTION

OPTIMIZED WEEKLY STREET SWEEPING PROGRAM, FEAP 800

STREET SWEEPING SIGNAGE PLACEMENT PLAN

DESIGNED BY: WM/JD
DRAWN BY: VP
PROJECT ENGINEER: WILSON MENDOZA
ENGINEERING MANAGER: JOHN DETTLE, P.E.

REGISTERED PROFESSIONAL ENGINEER CRAIG BILEZERIAN No. 55339 Exp. 12/31/16 CIVIL STATE OF CALIFORNIA

APPROVED BY:
CRAIG BILEZERIAN, PE
CITY ENGINEER
R.C.E. NO. 55339 (EXP. 12/31/2016)
4/27/16
DATE

SHEET 38 OF 74
SCALE: 1" = 100'
SPECIFICATION NO.
SUPPLEMENTAL PLAN NO. SEE TITLE SHEET
PLAN NO. **SD-508**

CONSTRUCTION NOTES

1. INSTALL NEW SIGN AND U-CHANNEL POST IN LANDSCAPING.
2. INSTALL NEW SIGN AND U-CHANNEL POST IN CONCRETE.
3. INSTALL NEW SIGN AND U-CHANNEL POST IN PAVERS.
4. INSTALL NEW SIGN ON EXIST. POST OR LIGHT POLE.
5. REMOVE EXIST. "NO PARKING" SIGN. INSTALL NEW "NO PARKING" SIGN ON EXIST. POST OR LIGHT POLE.
6. REMOVE EXIST. SIGN(S) AND POST. INSTALL SQUARE POST IN LANDSCAPING, INSTALL NEW "NO PARKING" SIGN, AND REINSTALL EXIST. SIGN(S).
7. REMOVE EXIST. SIGN(S) AND POST. INSTALL SQUARE POST IN CONCRETE, INSTALL NEW "NO PARKING" SIGN, AND REINSTALL EXIST. SIGN(S).
8. REMOVE EXIST. SIGN(S) AND POST. INSTALL SQUARE POST IN PAVERS, INSTALL NEW "NO PARKING" SIGN, AND REINSTALL EXIST. SIGN(S).
9. INSTALL ADDITIONAL "NO PARKING" SIGN WITH TWO ARROWS SIGNS. PER SIGN LEGEND.
10. INSTALL ADDITIONAL "NO PARKING" SIGNS WITH AN "END" AND A "BEGIN" SIGN. PER SIGN LEGEND.
11. INSTALL "BEGIN" SIGN BELOW "NO PARKING" SIGN.
12. INSTALL "END" SIGN BELOW "NO PARKING" SIGN.
13. RELOCATE THE EXIST. SIGN POST LOCATION, PER ENGINEER.
14. REMOVE EXISTING SIGN(S) AND POST. INSTALL U-CHANNEL POST IN LANDSCAPING. INSTALL NEW "NO PARKING" SIGN AND REINSTALL EXIST. SIGN(S).

NOTE: SEE STREET SWEEPING ROUTING STUDY FOR DATE AND TIME.

SIGN LEGEND

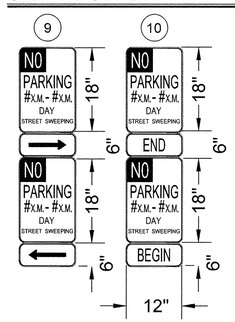

Base Map Sheet # 51

NO WORK SHALL BE DONE ON THIS SITE UNTIL BELOW AGENCY IS NOTIFIED OF INTENTION TO GRADE OR EXCAVATE.

811 Know what's below. Call before you dig. TWO WORKING DAYS BEFORE YOU DIG

CITY OF TORRANCE
PUBLIC WORKS DEPARTMENT

REVISIONS				
REV	DATE	BY	CHECKED	DESCRIPTION

OPTIMIZED WEEKLY STREET SWEEPING PROGRAM, FEAP 800

STREET SWEEPING SIGNAGE PLACEMENT PLAN

DESIGNED BY: WM/JD
DRAWN BY: VP
PROJECT ENGINEER: WILSON MENDOZA
ENGINEERING MANAGER: JOHN DETTLE, P.E.

REGISTERED PROFESSIONAL ENGINEER CRAIG BILEZERIAN No. 55339 Exp. 12/31/16 CIVIL STATE OF CALIFORNIA

APPROVED BY:
CRAIG BILEZERIAN, PE
CITY ENGINEER
R.C.E. NO. 55339 (EXP. 12/31/2016)
4/27/16 DATE

SHEET 39 OF 74
SCALE: 1" = 100'
SPECIFICATION NO.
SUPPLEMENTAL PLAN NO. SEE TITLE SHEET
PLAN NO. **SD-508**

X:\DWG\SP_Optimized Weekly Street Sweeping Program FEAP-800\Plan Sheets\Dwgs 800 (Final).dwg 4/19/16 15:28 cornejo

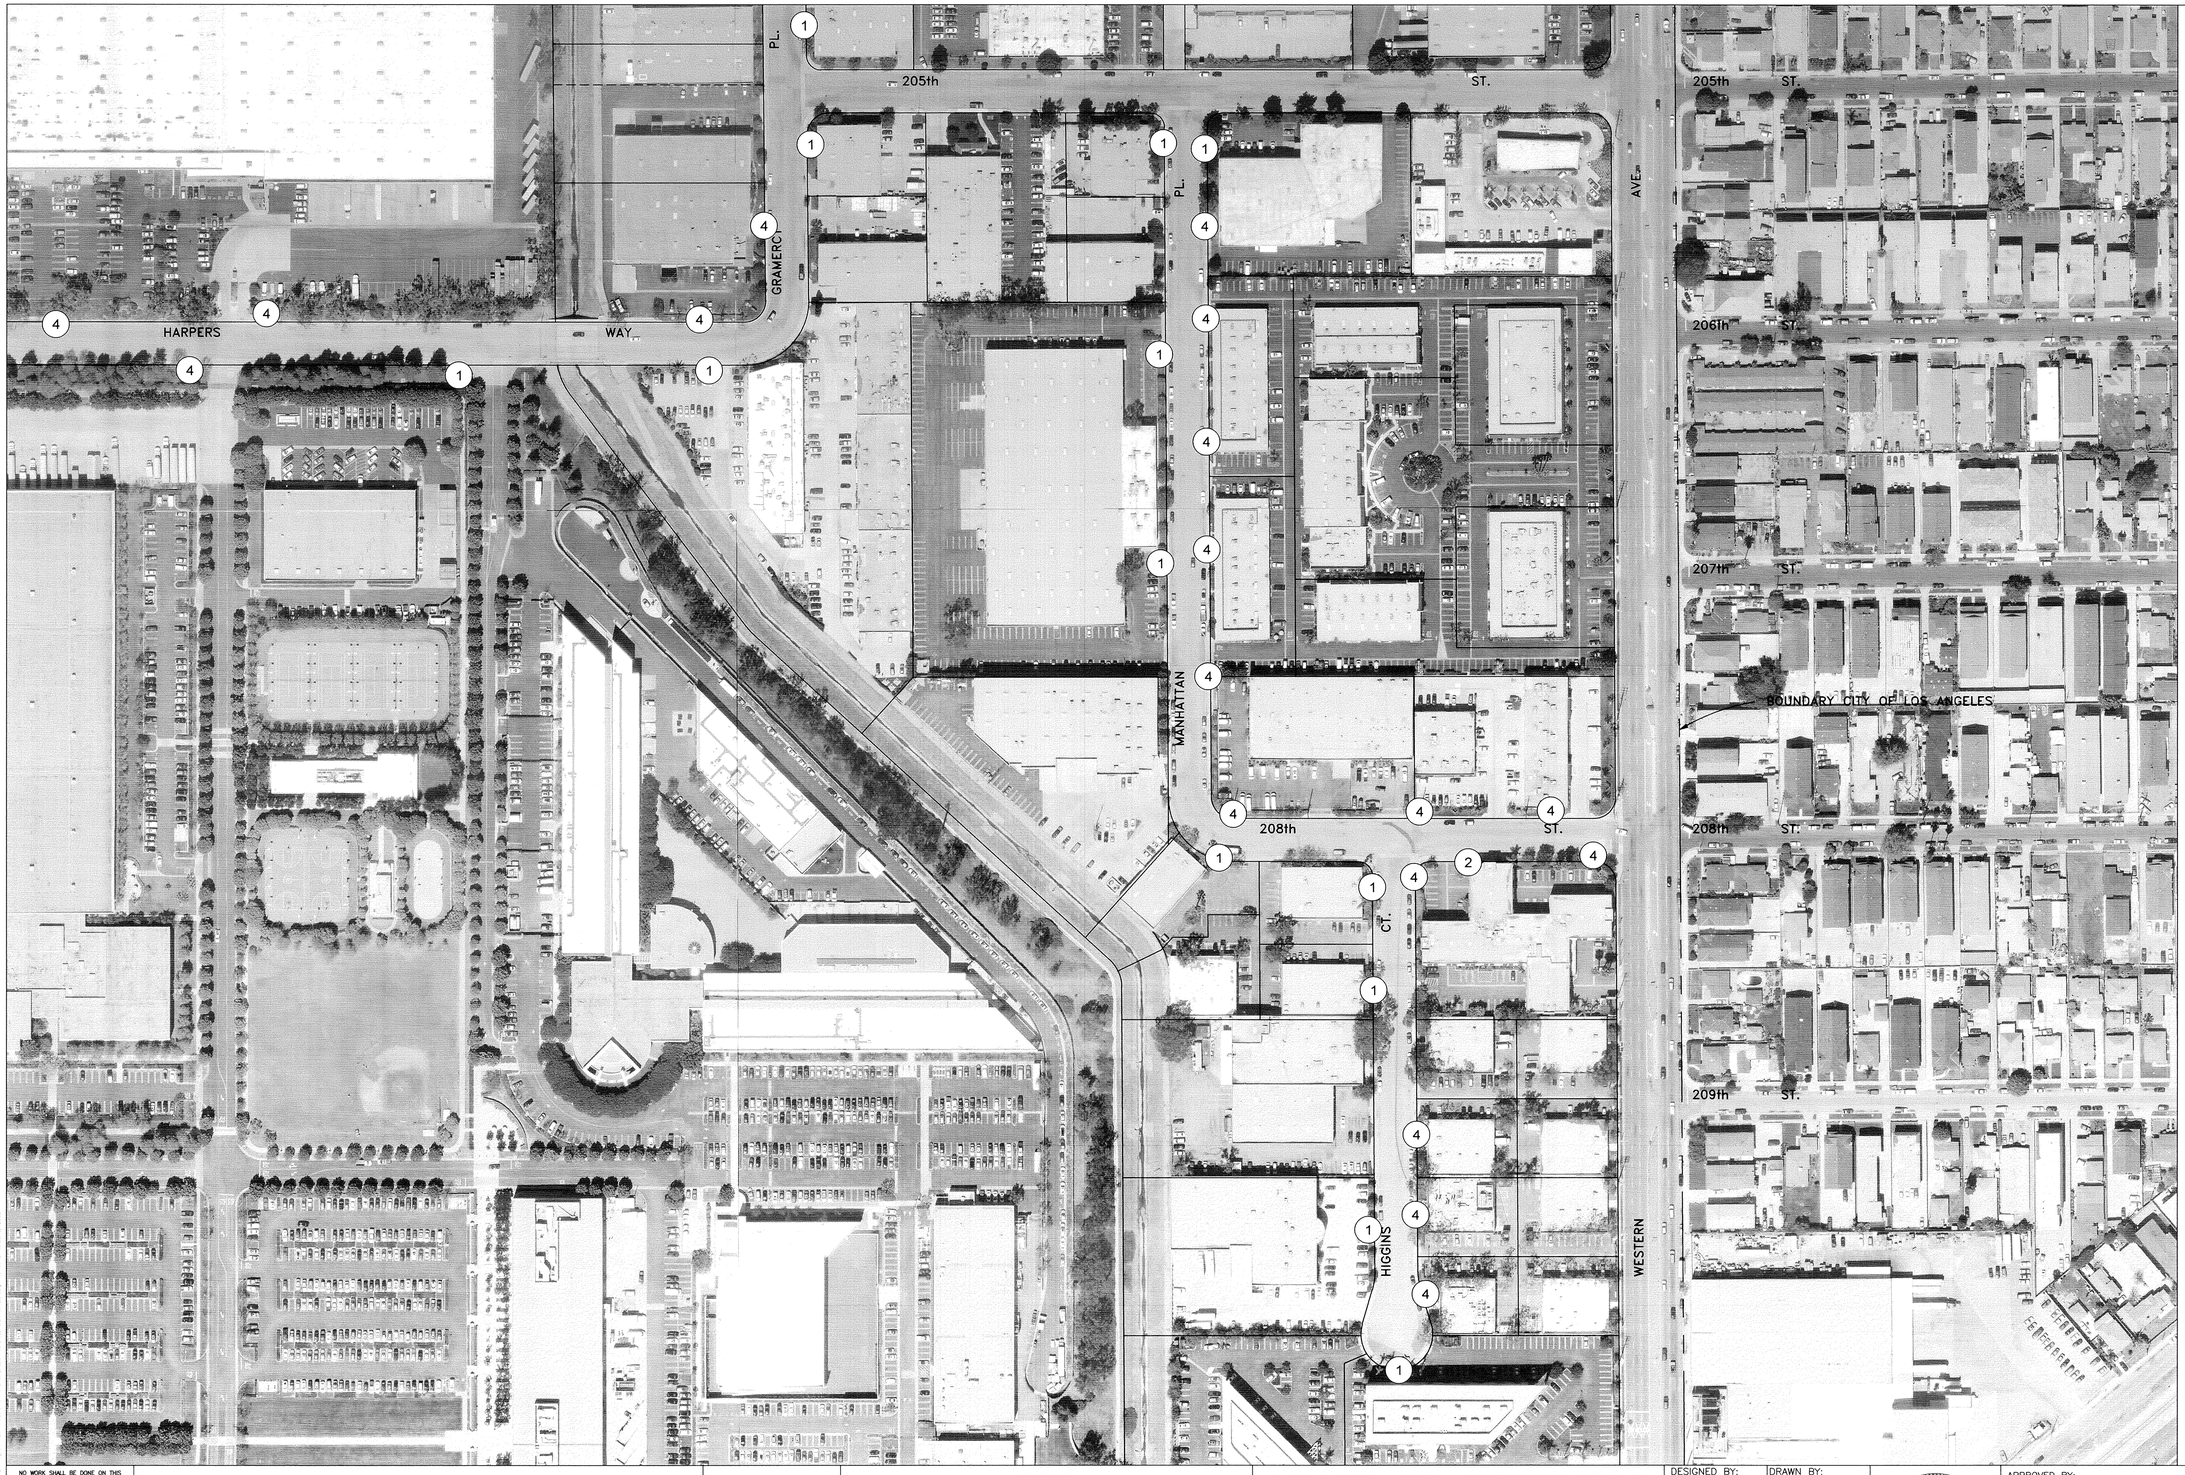

CONSTRUCTION NOTES

1. INSTALL NEW SIGN AND U-CHANNEL POST IN LANDSCAPING.
2. INSTALL NEW SIGN AND U-CHANNEL POST IN CONCRETE.
3. INSTALL NEW SIGN AND U-CHANNEL POST IN PAVERS.
4. INSTALL NEW SIGN ON EXIST. POST OR LIGHT POLE.
5. REMOVE EXIST. "NO PARKING" SIGN. INSTALL NEW "NO PARKING" SIGN ON EXIST. POST OR LIGHT POLE.
6. REMOVE EXIST. SIGN(S) AND POST. INSTALL SQUARE POST IN LANDSCAPING, INSTALL NEW "NO PARKING" SIGN, AND REINSTALL EXIST. SIGN(S).
7. REMOVE EXIST. SIGN(S) AND POST. INSTALL SQUARE POST IN CONCRETE, INSTALL NEW "NO PARKING" SIGN, AND REINSTALL EXIST. SIGN(S).
8. REMOVE EXIST. SIGN(S) AND POST. INSTALL SQUARE POST IN PAVERS, INSTALL NEW "NO PARKING" SIGN, AND REINSTALL EXIST. SIGN(S).
9. INSTALL ADDITIONAL "NO PARKING" SIGN WITH TWO ARROWS SIGNS. PER SIGN LEGEND.
10. INSTALL ADDITIONAL "NO PARKING" SIGNS WITH AN "END" AND A "BEGIN" SIGN. PER SIGN LEGEND.
11. INSTALL "BEGIN" SIGN BELOW "NO PARKING" SIGN.
12. INSTALL "END" SIGN BELOW "NO PARKING" SIGN.
13. RELOCATE THE EXIST. SIGN POST LOCATION, PER ENGINEER.
14. REMOVE EXISTING SIGN(S) AND POST. INSTALL U-CHANNEL POST IN LANDSCAPING. INSTALL NEW "NO PARKING" SIGN AND REINSTALL EXIST. SIGN(S).

NOTE: SEE STREET SWEEPING ROUTING STUDY FOR DATE AND TIME.

SIGN LEGEND

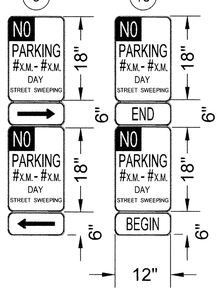

Base Map Sheet # 52

NO WORK SHALL BE DONE ON THIS SITE UNTIL BELOW AGENCY IS NOTIFIED OF INTENTION TO GRADE OR EXCAVATE.
811 Know what's below. Call before you dig. TWO WORKING DAYS BEFORE YOU DIG

CITY OF TORRANCE
PUBLIC WORKS DEPARTMENT

REVISIONS				
REV	DATE	BY	CHECKED	DESCRIPTION

OPTIMIZED WEEKLY STREET SWEEPING PROGRAM, FEAP 800

STREET SWEEPING SIGNAGE PLACEMENT PLAN

DESIGNED BY: WM/JD
DRAWN BY: VP
PROJECT ENGINEER: WILSON MENDOZA
ENGINEERING MANAGER: JOHN DETTLE, P.E.

REGISTERED PROFESSIONAL ENGINEER CRAIG BILEZERIAN No. 55339 Exp. 12/31/16 CIVIL STATE OF CALIFORNIA

APPROVED BY:
CRAIG BILEZERIAN, PE
CITY ENGINEER
R.C.E. NO. 55339 (EXP. 12/31/2016)
4/27/16 DATE

SHEET 40 OF 74
SCALE: 1" = 100'
SPECIFICATION NO.
SUPPLEMENTAL PLAN NO. SEE TITLE SHEET
PLAN NO. **SD-508**

CONSTRUCTION NOTES

1. INSTALL NEW SIGN AND U-CHANNEL POST IN LANDSCAPING.
2. INSTALL NEW SIGN AND U-CHANNEL POST IN CONCRETE.
3. INSTALL NEW SIGN AND U-CHANNEL POST IN PAVERS.
4. INSTALL NEW SIGN ON EXIST. POST OR LIGHT POLE.
5. REMOVE EXIST. "NO PARKING" SIGN. INSTALL NEW "NO PARKING" SIGN ON EXIST. POST OR LIGHT POLE.
6. REMOVE EXIST. SIGN(S) AND POST. INSTALL SQUARE POST IN LANDSCAPING, INSTALL NEW "NO PARKING" SIGN, AND REINSTALL EXIST. SIGN(S).
7. REMOVE EXIST. SIGN(S) AND POST. INSTALL SQUARE POST IN CONCRETE, INSTALL NEW "NO PARKING" SIGN, AND REINSTALL EXIST. SIGN(S).
8. REMOVE EXIST. SIGN(S) AND POST. INSTALL SQUARE POST IN PAVERS, INSTALL NEW "NO PARKING" SIGN, AND REINSTALL EXIST. SIGN(S).
9. INSTALL ADDITIONAL "NO PARKING" SIGN WITH TWO ARROWS SIGNS. PER SIGN LEGEND.
10. INSTALL ADDITIONAL "NO PARKING" SIGNS WITH AN "END" AND A "BEGIN" SIGN. PER SIGN LEGEND.
11. INSTALL "BEGIN" SIGN BELOW "NO PARKING" SIGN.
12. INSTALL "END" SIGN BELOW "NO PARKING" SIGN.
13. RELOCATE THE EXIST. SIGN POST LOCATION, PER ENGINEER.
14. REMOVE EXISTING SIGN(S) AND POST. INSTALL U-CHANNEL POST IN LANDSCAPING. INSTALL NEW "NO PARKING" SIGN AND REINSTALL EXIST. SIGN(S).

NOTE: SEE STREET SWEEPING ROUTING STUDY FOR DATE AND TIME.

SIGN LEGEND

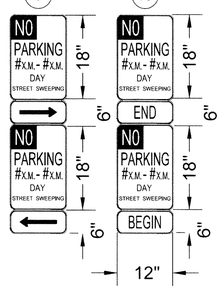

Base Map Sheet # 53

NO WORK SHALL BE DONE ON THIS SITE UNTIL BELOW AGENCY IS NOTIFIED OF INTENTION TO GRADE OR EXCAVATE.
811 Know what's below. Call before you dig.
TWO WORKING DAYS BEFORE YOU DIG

CITY OF TORRANCE
PUBLIC WORKS DEPARTMENT

REVISIONS				
REV	DATE	BY	CHECKED	DESCRIPTION

OPTIMIZED WEEKLY STREET SWEEPING PROGRAM, FEAP 800

STREET SWEEPING SIGNAGE PLACEMENT PLAN

DESIGNED BY: WM/JD
DRAWN BY: VP
PROJECT ENGINEER: WILSON MENDOZA
ENGINEERING MANAGER: JOHN DETTLE, P.E.

REGISTERED PROFESSIONAL ENGINEER CRAIG BILEZERIAN No. 55339 Exp. 12/31/16 CIVIL STATE OF CALIFORNIA

APPROVED BY:
CRAIG BILEZERIAN, PE — DATE 4/27/16
CITY ENGINEER
R.C.E. NO. 55339 (EXP. 12/31/2016)

SHEET 41 OF 74
SCALE: 1" = 100'
SPECIFICATION NO.
SUPPLEMENTAL PLAN NO. SEE TITLE SHEET
PLAN NO. **SD-508**

CONSTRUCTION NOTES

1. INSTALL NEW SIGN AND U-CHANNEL POST IN LANDSCAPING.
2. INSTALL NEW SIGN AND U-CHANNEL POST IN CONCRETE.
3. INSTALL NEW SIGN AND U-CHANNEL POST IN PAVERS.
4. INSTALL NEW SIGN ON EXIST. POST OR LIGHT POLE.
5. REMOVE EXIST. "NO PARKING" SIGN. INSTALL NEW "NO PARKING" SIGN ON EXIST. POST OR LIGHT POLE.
6. REMOVE EXIST. SIGN(S) AND POST. INSTALL SQUARE POST IN LANDSCAPING, INSTALL NEW "NO PARKING" SIGN, AND REINSTALL EXIST. SIGN(S).
7. REMOVE EXIST. SIGN(S) AND POST. INSTALL SQUARE POST IN CONCRETE, INSTALL NEW "NO PARKING" SIGN, AND REINSTALL EXIST. SIGN(S).
8. REMOVE EXIST. SIGN(S) AND POST. INSTALL SQUARE POST IN PAVERS, INSTALL NEW "NO PARKING" SIGN, AND REINSTALL EXIST. SIGN(S).
9. INSTALL ADDITIONAL "NO PARKING" SIGN WITH TWO ARROWS SIGNS. PER SIGN LEGEND.
10. INSTALL ADDITIONAL "NO PARKING" SIGNS WITH AN "END" AND A "BEGIN" SIGN. PER SIGN LEGEND.
11. INSTALL "BEGIN" SIGN BELOW "NO PARKING" SIGN.
12. INSTALL "END" SIGN BELOW "NO PARKING" SIGN.
13. RELOCATE THE EXIST. SIGN POST LOCATION, PER ENGINEER.
14. REMOVE EXISTING SIGN(S) AND POST. INSTALL U-CHANNEL POST IN LANDSCAPING. INSTALL NEW "NO PARKING" SIGN AND REINSTALL EXIST. SIGN(S).

NOTE: SEE STREET SWEEPING ROUTING STUDY FOR DATE AND TIME.

SIGN LEGEND

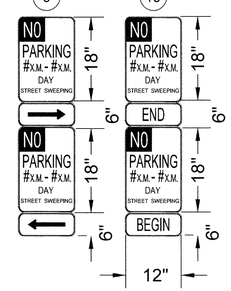

Base Map Sheet # 54

NO WORK SHALL BE DONE ON THIS SITE UNTIL BELOW AGENCY IS NOTIFIED OF INTENTION TO GRADE OR EXCAVATE.

811 Know what's below. Call before you dig. TWO WORKING DAYS BEFORE YOU DIG

CITY OF TORRANCE
PUBLIC WORKS DEPARTMENT

REVISIONS				
REV	DATE	BY	CHECKED	DESCRIPTION

OPTIMIZED WEEKLY STREET SWEEPING PROGRAM, FEAP 800

STREET SWEEPING SIGNAGE PLACEMENT PLAN

DESIGNED BY: WM/JD
DRAWN BY: VP
PROJECT ENGINEER: WILSON MENDOZA
ENGINEERING MANAGER: JOHN DETTLE, P.E.

REGISTERED PROFESSIONAL ENGINEER CRAIG BILEZERIAN No. 55339 Exp. 12/31/16 CIVIL STATE OF CALIFORNIA

APPROVED BY: 4/27/16
CRAIG BILEZERIAN, PE — DATE
CITY ENGINEER
R.C.E. NO. 55339 (EXP. 12/31/2016)

SHEET 42 OF 74
SCALE: 1" = 100'
SPECIFICATION NO.
SUPPLEMENTAL PLAN NO. SEE TITLE SHEET
PLAN NO. **SD-508**

CONSTRUCTION NOTES

1. INSTALL NEW SIGN AND U-CHANNEL POST IN LANDSCAPING.
2. INSTALL NEW SIGN AND U-CHANNEL POST IN CONCRETE.
3. INSTALL NEW SIGN AND U-CHANNEL POST IN PAVERS.
4. INSTALL NEW SIGN ON EXIST. POST OR LIGHT POLE.
5. REMOVE EXIST. "NO PARKING" SIGN. INSTALL NEW "NO PARKING" SIGN ON EXIST. POST OR LIGHT POLE.
6. REMOVE EXIST. SIGN(S) AND POST. INSTALL SQUARE POST IN LANDSCAPING, INSTALL NEW "NO PARKING" SIGN, AND REINSTALL EXIST. SIGN(S).
7. REMOVE EXIST. SIGN(S) AND POST. INSTALL SQUARE POST IN CONCRETE, INSTALL NEW "NO PARKING" SIGN, AND REINSTALL EXIST. SIGN(S).
8. REMOVE EXIST. SIGN(S) AND POST. INSTALL SQUARE POST IN PAVERS, INSTALL NEW "NO PARKING" SIGN, AND REINSTALL EXIST. SIGN(S).
9. INSTALL ADDITIONAL "NO PARKING" SIGN WITH TWO ARROWS SIGNS. PER SIGN LEGEND.
10. INSTALL ADDITIONAL "NO PARKING" SIGNS WITH AN "END" AND A "BEGIN" SIGN. PER SIGN LEGEND.
11. INSTALL "BEGIN" SIGN BELOW "NO PARKING" SIGN.
12. INSTALL "END" SIGN BELOW "NO PARKING" SIGN.
13. RELOCATE THE EXIST. SIGN POST LOCATION, PER ENGINEER.
14. REMOVE EXISTING SIGN(S) AND POST. INSTALL U-CHANNEL POST IN LANDSCAPING. INSTALL NEW "NO PARKING" SIGN AND REINSTALL EXIST. SIGN(S).

NOTE: SEE STREET SWEEPING ROUTING STUDY FOR DATE AND TIME.

SIGN LEGEND

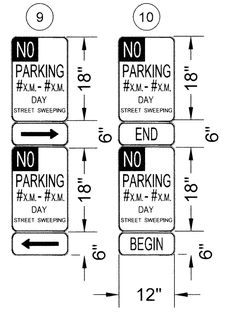

Base Map Sheet # 56

NO WORK SHALL BE DONE ON THIS SITE UNTIL BELOW AGENCY IS NOTIFIED OF INTENTION TO GRADE OR EXCAVATE.

811 Know what's below. Call before you dig. TWO WORKING DAYS BEFORE YOU DIG

CITY OF TORRANCE
PUBLIC WORKS DEPARTMENT

REVISIONS

REV	DATE	BY	CHECKED	DESCRIPTION

OPTIMIZED WEEKLY STREET SWEEPING PROGRAM, FEAP 800

STREET SWEEPING SIGNAGE PLACEMENT PLAN

DESIGNED BY: WM/JD | DRAWN BY: VP

PROJECT ENGINEER: WILSON MENDOZA

ENGINEERING MANAGER: JOHN DETTLE, P.E.

REGISTERED PROFESSIONAL ENGINEER CRAIG BILEZERIAN No. 55339 Exp. 12/31/16 CIVIL STATE OF CALIFORNIA

APPROVED BY: 4/27/16 DATE

CRAIG BILEZERIAN, PE
CITY ENGINEER
R.C.E. NO. 55339 (EXP. 12/31/2016)

SHEET 43 OF 74
SCALE: 1" = 100'
SPECIFICATION NO.
SUPPLEMENTAL PLAN NO. SEE TITLE SHEET
PLAN NO. **SD-508**

CONSTRUCTION NOTES

1. INSTALL NEW SIGN AND U-CHANNEL POST IN LANDSCAPING.
2. INSTALL NEW SIGN AND U-CHANNEL POST IN CONCRETE.
3. INSTALL NEW SIGN AND U-CHANNEL POST IN PAVERS.
4. INSTALL NEW SIGN ON EXIST. POST OR LIGHT POLE.
5. REMOVE EXIST. "NO PARKING" SIGN. INSTALL NEW "NO PARKING" SIGN ON EXIST. POST OR LIGHT POLE.
6. REMOVE EXIST. SIGN(S) AND POST. INSTALL SQUARE POST IN LANDSCAPING, INSTALL NEW "NO PARKING" SIGN, AND REINSTALL EXIST. SIGN(S).
7. REMOVE EXIST. SIGN(S) AND POST. INSTALL SQUARE POST IN CONCRETE, INSTALL NEW "NO PARKING" SIGN, AND REINSTALL EXIST. SIGN(S).
8. REMOVE EXIST. SIGN(S) AND POST. INSTALL SQUARE POST IN PAVERS, INSTALL NEW "NO PARKING" SIGN, AND REINSTALL EXIST. SIGN(S).
9. INSTALL ADDITIONAL "NO PARKING" SIGN WITH TWO ARROWS SIGNS. PER SIGN LEGEND.
10. INSTALL ADDITIONAL "NO PARKING" SIGNS WITH AN "END" AND A "BEGIN" SIGN. PER SIGN LEGEND.
11. INSTALL "BEGIN" SIGN BELOW "NO PARKING" SIGN.
12. INSTALL "END" SIGN BELOW "NO PARKING" SIGN.
13. RELOCATE THE EXIST. SIGN POST LOCATION, PER ENGINEER.
14. REMOVE EXISTING SIGN(S) AND POST. INSTALL U-CHANNEL POST IN LANDSCAPING. INSTALL NEW "NO PARKING" SIGN AND REINSTALL EXIST. SIGN(S).

NOTE: SEE STREET SWEEPING ROUTING STUDY FOR DATE AND TIME.

SIGN LEGEND

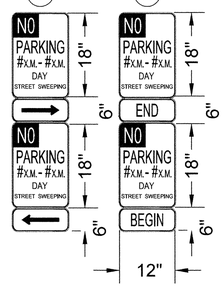

Base Map Sheet # 57

NO WORK SHALL BE DONE ON THIS SITE UNTIL BELOW AGENCY IS NOTIFIED OF INTENTION TO GRADE OR EXCAVATE.
811 Know what's below. Call before you dig.
TWO WORKING DAYS BEFORE YOU DIG

CITY OF TORRANCE
PUBLIC WORKS DEPARTMENT

REVISIONS

REV	DATE	BY	CHECKED	DESCRIPTION

OPTIMIZED WEEKLY STREET SWEEPING PROGRAM, FEAP 800

STREET SWEEPING SIGNAGE PLACEMENT PLAN

DESIGNED BY: WM/JD
DRAWN BY: VP
PROJECT ENGINEER: WILSON MENDOZA
ENGINEERING MANAGER: JOHN DETTLE, P.E.

REGISTERED PROFESSIONAL ENGINEER CRAIG BILEZERIAN No. 55339 Exp. 12/31/16 CIVIL STATE OF CALIFORNIA

APPROVED BY:
CRAIG BILEZERIAN, PE
CITY ENGINEER
R.C.E. NO. 55339 (EXP. 12/31/2016)
DATE 4/21/16

SHEET 44 OF 74
SCALE: 1" = 100'
SPECIFICATION NO.
SUPPLEMENTAL PLAN NO. SEE TITLE SHEET
PLAN NO. **SD-508**

CONSTRUCTION NOTES

1. INSTALL NEW SIGN AND U-CHANNEL POST IN LANDSCAPING.
2. INSTALL NEW SIGN AND U-CHANNEL POST IN CONCRETE.
3. INSTALL NEW SIGN AND U-CHANNEL POST IN PAVERS.
4. INSTALL NEW SIGN ON EXIST. POST OR LIGHT POLE.
5. REMOVE EXIST. "NO PARKING" SIGN. INSTALL NEW "NO PARKING" SIGN ON EXIST. POST OR LIGHT POLE.
6. REMOVE EXIST. SIGN(S) AND POST. INSTALL SQUARE POST IN LANDSCAPING, INSTALL NEW "NO PARKING" SIGN, AND REINSTALL EXIST. SIGN(S).
7. REMOVE EXIST. SIGN(S) AND POST. INSTALL SQUARE POST IN CONCRETE, INSTALL NEW "NO PARKING" SIGN, AND REINSTALL EXIST. SIGN(S).
8. REMOVE EXIST. SIGN(S) AND POST. INSTALL SQUARE POST IN PAVERS, INSTALL NEW "NO PARKING" SIGN, AND REINSTALL EXIST. SIGN(S).
9. INSTALL ADDITIONAL "NO PARKING" SIGN WITH TWO ARROWS SIGNS. PER SIGN LEGEND.
10. INSTALL ADDITIONAL "NO PARKING" SIGNS WITH AN "END" AND A "BEGIN" SIGN. PER SIGN LEGEND.
11. INSTALL "BEGIN" SIGN BELOW "NO PARKING" SIGN.
12. INSTALL "END" SIGN BELOW "NO PARKING" SIGN.
13. RELOCATE THE EXIST. SIGN POST LOCATION, PER ENGINEER.
14. REMOVE EXISTING SIGN(S) AND POST. INSTALL U-CHANNEL POST IN LANDSCAPING. INSTALL NEW "NO PARKING" SIGN AND REINSTALL EXIST. SIGN(S).

NOTE: SEE STREET SWEEPING ROUTING STUDY FOR DATE AND TIME.

SIGN LEGEND

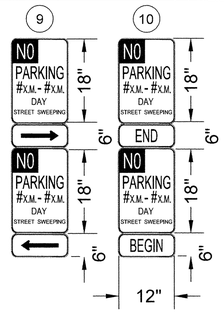

Base Map Sheet # 58

NO WORK SHALL BE DONE ON THIS SITE UNTIL BELOW AGENCY IS NOTIFIED OF INTENTION TO GRADE OR EXCAVATE.
811 Know what's below. Call before you dig.
TWO WORKING DAYS BEFORE YOU DIG

CITY OF TORRANCE
PUBLIC WORKS DEPARTMENT

REVISIONS				
REV	DATE	BY	CHECKED	DESCRIPTION

OPTIMIZED WEEKLY STREET SWEEPING PROGRAM, FEAP 800

STREET SWEEPING SIGNAGE PLACEMENT PLAN

DESIGNED BY:	DRAWN BY:
WM/JD	VP

PROJECT ENGINEER: WILSON MENDOZA

ENGINEERING MANAGER: JOHN DETTLE, P.E.

REGISTERED PROFESSIONAL ENGINEER — CRAIG BILEZERIAN — No. 55339 — Exp. 12/31/16 — CIVIL — STATE OF CALIFORNIA

APPROVED BY:

CRAIG BILEZERIAN, PE — DATE 4/27/16
CITY ENGINEER
R.C.E. NO. 55339 (EXP. 12/31/2016)

SHEET	45	OF	74
SCALE: 1" = 100'		SPECIFICATION NO.	
SUPPLEMENTAL PLAN NO.		SEE TITLE SHEET	
PLAN NO.	**SD-508**		

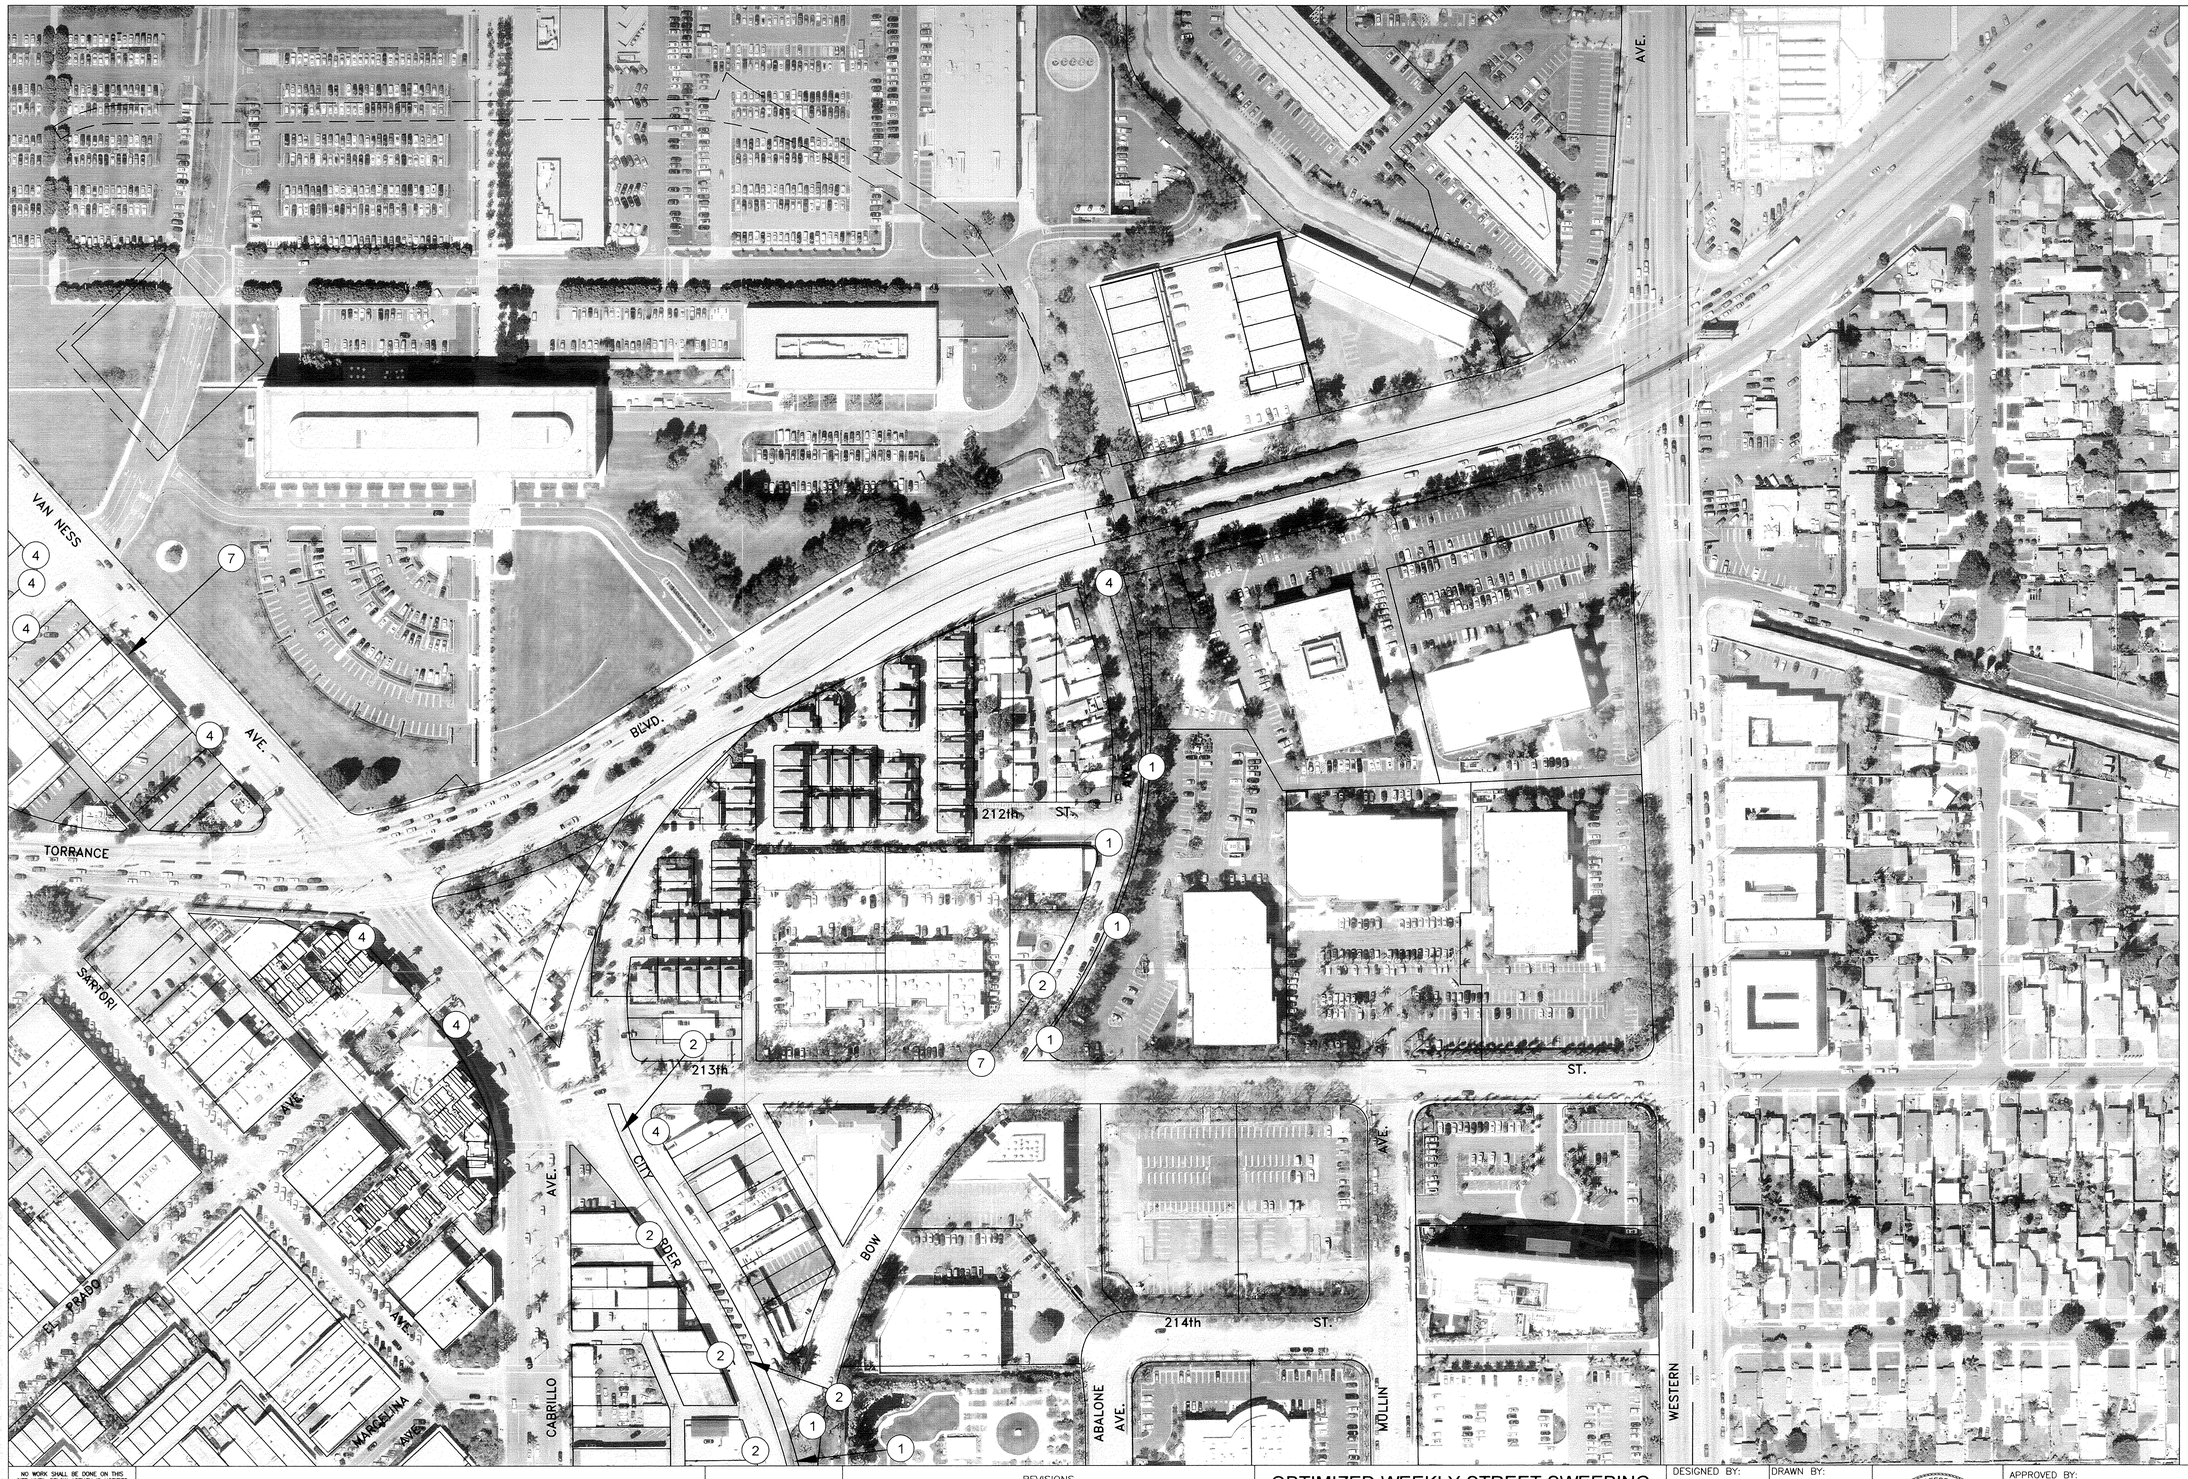

CONSTRUCTION NOTES

1. INSTALL NEW SIGN AND U-CHANNEL POST IN LANDSCAPING.
2. INSTALL NEW SIGN AND U-CHANNEL POST IN CONCRETE.
3. INSTALL NEW SIGN AND U-CHANNEL POST IN PAVERS.
4. INSTALL NEW SIGN ON EXIST. POST OR LIGHT POLE.
5. REMOVE EXIST. "NO PARKING" SIGN, INSTALL NEW "NO PARKING" SIGN ON EXIST. POST OR LIGHT POLE.
6. REMOVE EXIST. SIGN(S) AND POST. INSTALL SQUARE POST IN LANDSCAPING, INSTALL NEW "NO PARKING" SIGN, AND REINSTALL EXIST. SIGN(S).
7. REMOVE EXIST. SIGN(S) AND POST. INSTALL SQUARE POST IN CONCRETE, INSTALL NEW "NO PARKING" SIGN, AND REINSTALL EXIST. SIGN(S).
8. REMOVE EXIST. SIGN(S) AND POST. INSTALL SQUARE POST IN PAVERS, INSTALL NEW "NO PARKING" SIGN, AND REINSTALL EXIST. SIGN(S).
9. INSTALL ADDITIONAL "NO PARKING" SIGN WITH TWO ARROWS SIGNS. PER SIGN LEGEND.
10. INSTALL ADDITIONAL "NO PARKING" SIGNS WITH AN "END" AND A "BEGIN" SIGN. PER SIGN LEGEND.
11. INSTALL "BEGIN" SIGN BELOW "NO PARKING" SIGN.
12. INSTALL "END" SIGN BELOW "NO PARKING" SIGN.
13. RELOCATE THE EXIST. SIGN POST LOCATION, PER ENGINEER.
14. REMOVE EXISTING SIGN(S) AND POST. INSTALL U-CHANNEL POST IN LANDSCAPING. INSTALL NEW "NO PARKING" SIGN AND REINSTALL EXIST. SIGN(S).

NOTE: SEE STREET SWEEPING ROUTING STUDY FOR DATE AND TIME.

SIGN LEGEND

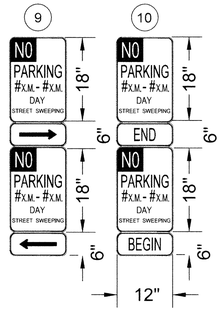

Base Map Sheet # 59

NO WORK SHALL BE DONE ON THIS SITE UNTIL BELOW AGENCY IS NOTIFIED OF INTENTION TO GRADE OR EXCAVATE.

811 Know what's below. Call before you dig. TWO WORKING DAYS BEFORE YOU DIG

CITY OF TORRANCE
PUBLIC WORKS DEPARTMENT

REVISIONS				
REV	DATE	BY	CHECKED	DESCRIPTION

OPTIMIZED WEEKLY STREET SWEEPING PROGRAM, FEAP 800

STREET SWEEPING SIGNAGE PLACEMENT PLAN

DESIGNED BY: WM/JD
DRAWN BY: VP
PROJECT ENGINEER: WILSON MENDOZA
ENGINEERING MANAGER: JOHN DETTLE, P.E.

REGISTERED PROFESSIONAL ENGINEER CRAIG BILEZERIAN No. 55339 Exp. 12/31/16 CIVIL STATE OF CALIFORNIA

APPROVED BY:
CRAIG BILEZERIAN, PE
CITY ENGINEER
R.C.E. NO. 55339 (EXP. 12/31/2016)
4/27/16
DATE

SHEET 46 OF 74
SCALE: 1" = 100'
SPECIFICATION NO.
SUPPLEMENTAL PLAN NO. SEE TITLE SHEET
PLAN NO. **SD-508**

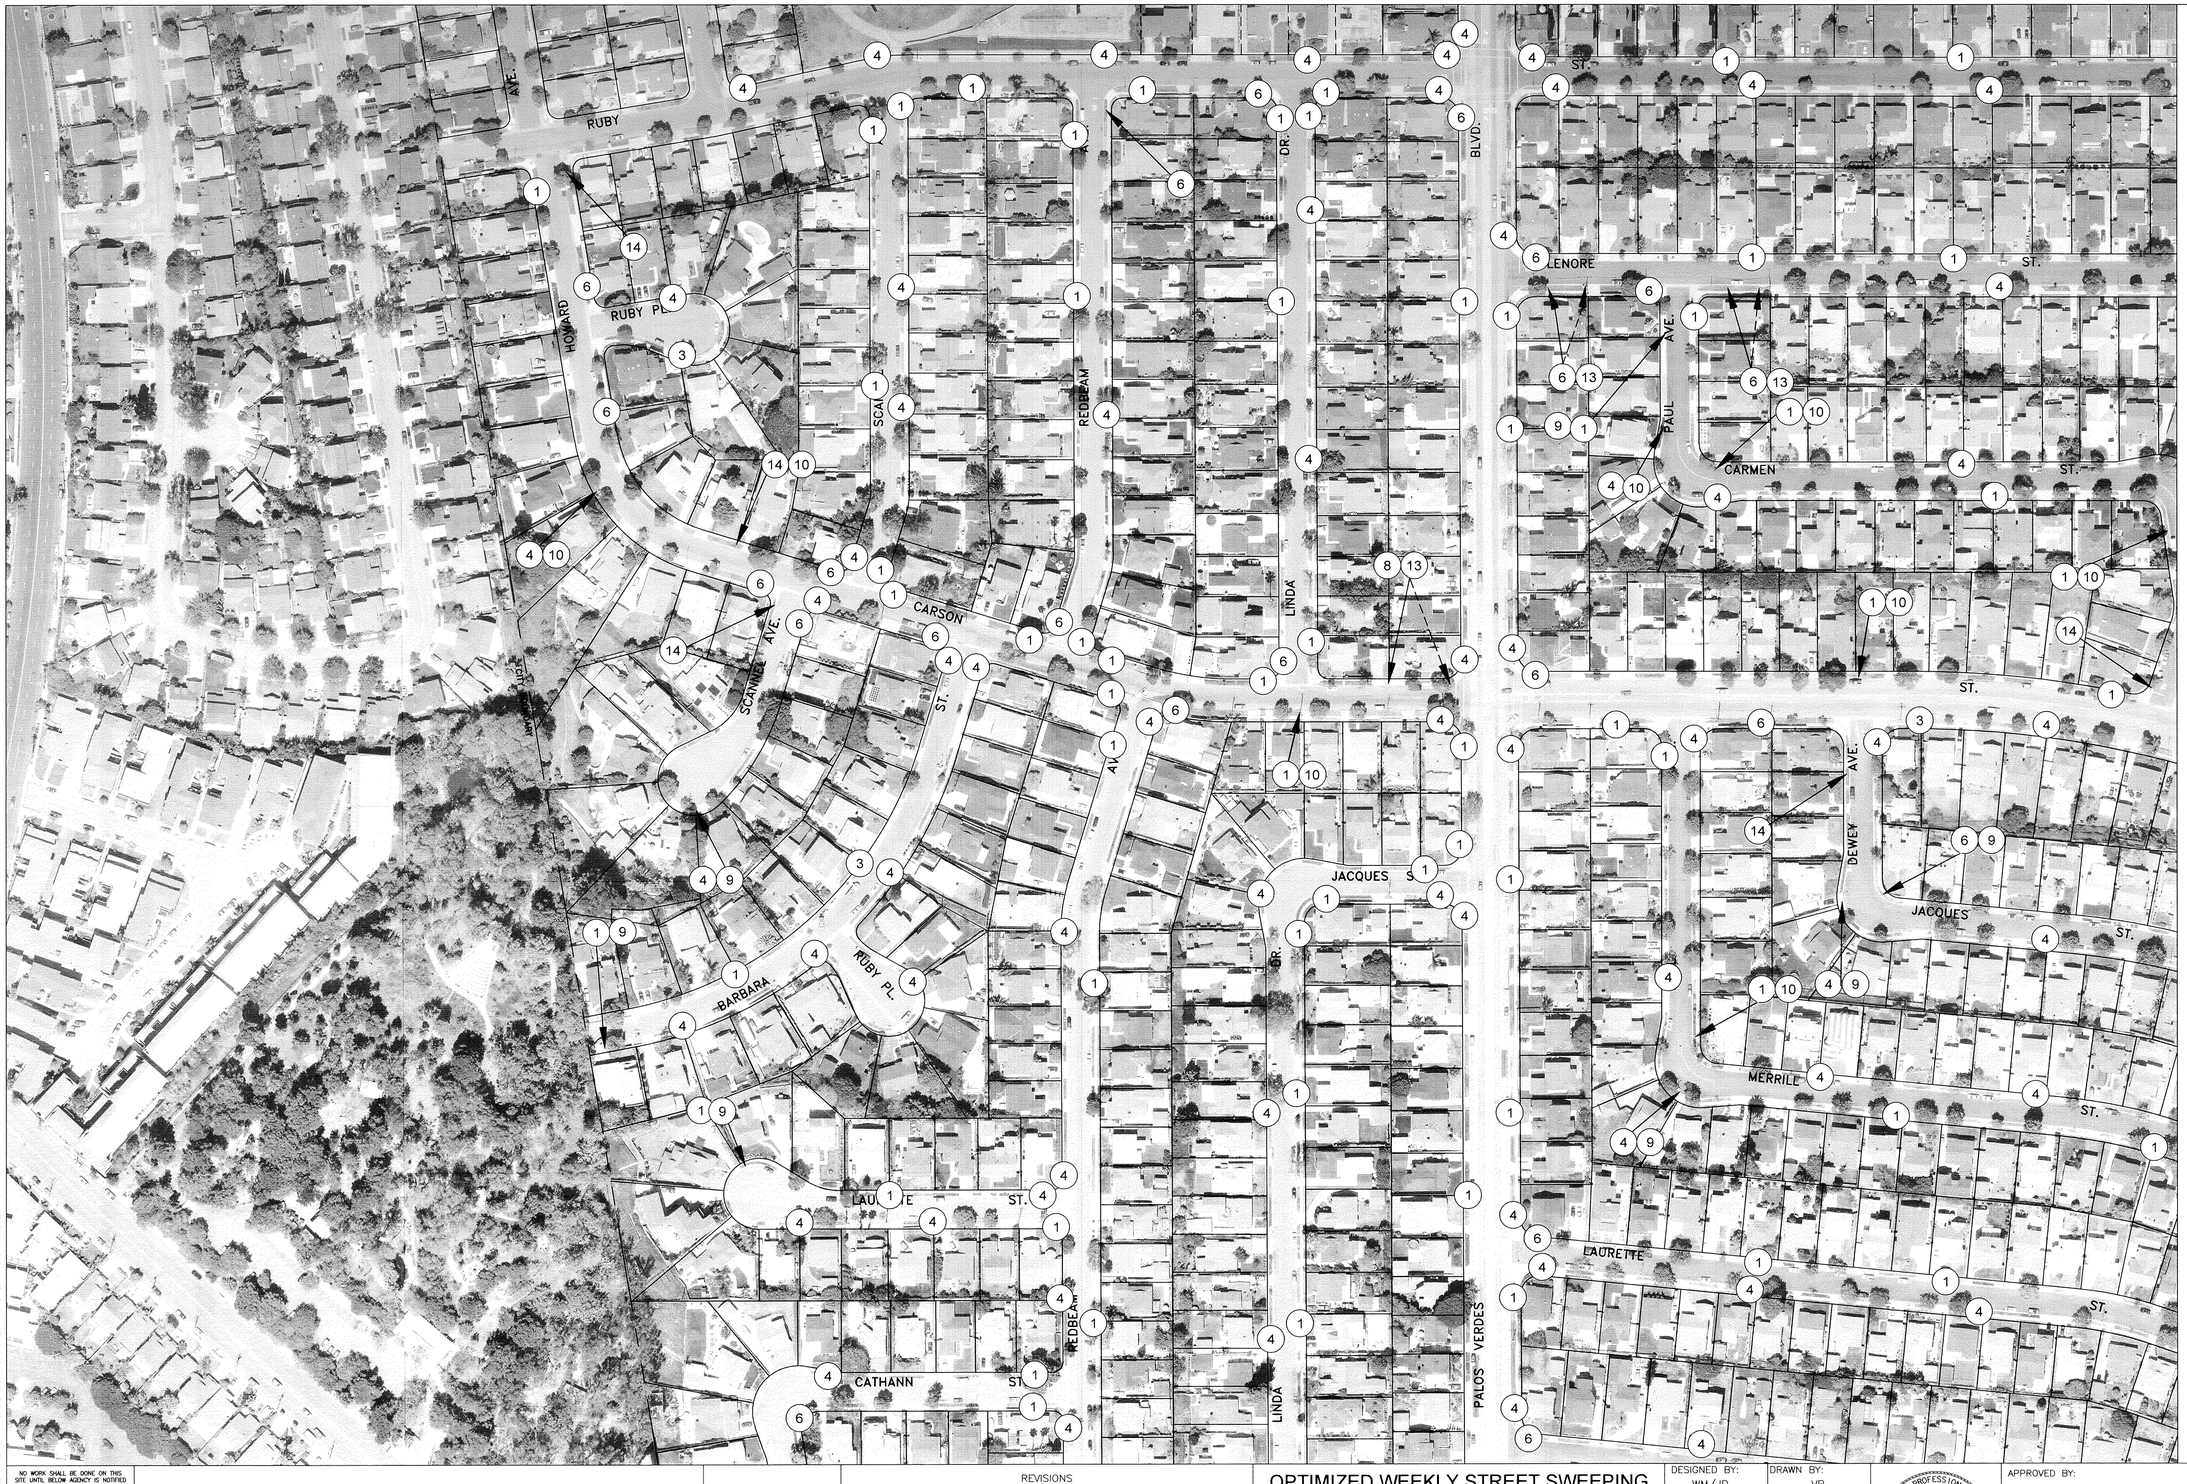

CONSTRUCTION NOTES

1. INSTALL NEW SIGN AND U-CHANNEL POST IN LANDSCAPING.
2. INSTALL NEW SIGN AND U-CHANNEL POST IN CONCRETE.
3. INSTALL NEW SIGN AND U-CHANNEL POST IN PAVERS.
4. INSTALL NEW SIGN ON EXIST. POST OR LIGHT POLE.
5. REMOVE EXIST. "NO PARKING" SIGN. INSTALL NEW "NO PARKING" SIGN ON EXIST. POST OR LIGHT POLE.
6. REMOVE EXIST. SIGN(S) AND POST. INSTALL SQUARE POST IN LANDSCAPING, INSTALL NEW "NO PARKING" SIGN, AND REINSTALL EXIST. SIGN(S).
7. REMOVE EXIST. SIGN(S) AND POST. INSTALL SQUARE POST IN CONCRETE, INSTALL NEW "NO PARKING" SIGN, AND REINSTALL EXIST. SIGN(S).
8. REMOVE EXIST. SIGN(S) AND POST. INSTALL SQUARE POST IN PAVERS, INSTALL NEW "NO PARKING" SIGN, AND REINSTALL EXIST. SIGN(S).
9. INSTALL ADDITIONAL "NO PARKING" SIGN WITH TWO ARROWS SIGNS. PER SIGN LEGEND.
10. INSTALL ADDITIONAL "NO PARKING" SIGNS WITH AN "END" AND A "BEGIN" SIGN. PER SIGN LEGEND.
11. INSTALL "BEGIN" SIGN BELOW "NO PARKING" SIGN.
12. INSTALL "END" SIGN BELOW "NO PARKING" SIGN.
13. RELOCATE THE EXIST. SIGN POST LOCATION, PER ENGINEER.
14. REMOVE EXISTING SIGN(S) AND POST. INSTALL U-CHANNEL POST IN LANDSCAPING. INSTALL NEW "NO PARKING" SIGN AND REINSTALL EXIST. SIGN(S).

NOTE: SEE STREET SWEEPING ROUTING STUDY FOR DATE AND TIME.

SIGN LEGEND

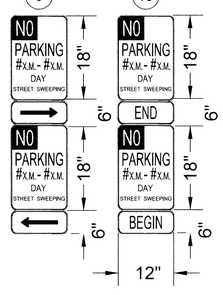

Base Map Sheet # 60

NO WORK SHALL BE DONE ON THIS SITE UNTIL BELOW AGENCY IS NOTIFIED OF INTENTION TO GRADE OR EXCAVATE.
811 Know what's below. Call before you dig.
TWO WORKING DAYS BEFORE YOU DIG

CITY OF TORRANCE
PUBLIC WORKS DEPARTMENT

REVISIONS

REV	DATE	BY	CHECKED	DESCRIPTION

OPTIMIZED WEEKLY STREET SWEEPING PROGRAM, FEAP 800

STREET SWEEPING SIGNAGE PLACEMENT PLAN

DESIGNED BY: WM/JD
DRAWN BY: VP
PROJECT ENGINEER: WILSON MENDOZA
ENGINEERING MANAGER: JOHN DETTLE, P.E.

REGISTERED PROFESSIONAL ENGINEER CRAIG BILEZERIAN No. 55339 Exp. 12/31/16 CIVIL STATE OF CALIFORNIA

APPROVED BY: 4/27/16
CRAIG BILEZERIAN, PE DATE
CITY ENGINEER
R.C.E. NO. 55339 (EXP. 12/31/2016)

SHEET 47 OF 74
SCALE: 1" = 100'
SPECIFICATION NO.
SUPPLEMENTAL PLAN NO. SEE TITLE SHEET
PLAN NO. **SD-508**

CONSTRUCTION NOTES

1. INSTALL NEW SIGN AND U-CHANNEL POST IN LANDSCAPING.
2. INSTALL NEW SIGN AND U-CHANNEL POST IN CONCRETE.
3. INSTALL NEW SIGN AND U-CHANNEL POST IN PAVERS.
4. INSTALL NEW SIGN ON EXIST. POST OR LIGHT POLE.
5. REMOVE EXIST. "NO PARKING" SIGN. INSTALL NEW "NO PARKING" SIGN ON EXIST. POST OR LIGHT POLE.
6. REMOVE EXIST. SIGN(S) AND POST. INSTALL SQUARE POST IN LANDSCAPING, INSTALL NEW "NO PARKING" SIGN, AND REINSTALL EXIST. SIGN(S).
7. REMOVE EXIST. SIGN(S) AND POST. INSTALL SQUARE POST IN CONCRETE, INSTALL NEW "NO PARKING" SIGN, AND REINSTALL EXIST. SIGN(S).
8. REMOVE EXIST. SIGN(S) AND POST. INSTALL SQUARE POST IN PAVERS. INSTALL NEW "NO PARKING" SIGN, AND REINSTALL EXIST. SIGN(S).
9. INSTALL ADDITIONAL "NO PARKING" SIGN WITH TWO ARROWS SIGNS. PER SIGN LEGEND.
10. INSTALL ADDITIONAL "NO PARKING" SIGNS WITH AN "END" AND A "BEGIN" SIGN. PER SIGN LEGEND.
11. INSTALL "BEGIN" SIGN BELOW "NO PARKING" SIGN.
12. INSTALL "END" SIGN BELOW "NO PARKING" SIGN.
13. RELOCATE THE EXIST. SIGN POST LOCATION, PER ENGINEER.
14. REMOVE EXISTING SIGN(S) AND POST. INSTALL U-CHANNEL POST IN LANDSCAPING. INSTALL NEW "NO PARKING" SIGN AND REINSTALL EXIST. SIGN(S).

NOTE: SEE STREET SWEEPING ROUTING STUDY FOR DATE AND TIME.

SIGN LEGEND

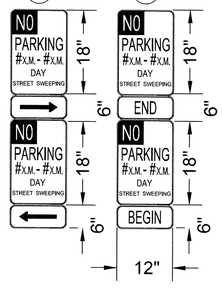

Base Map Sheet # 61

NO WORK SHALL BE DONE ON THIS SITE UNTIL BELOW AGENCY IS NOTIFIED OF INTENTION TO GRADE OR EXCAVATE.

811 Know what's below. Call before you dig. TWO WORKING DAYS BEFORE YOU DIG

CITY OF TORRANCE
PUBLIC WORKS DEPARTMENT

N

REVISIONS				
REV	DATE	BY	CHECKED	DESCRIPTION

OPTIMIZED WEEKLY STREET SWEEPING PROGRAM, FEAP 800

STREET SWEEPING SIGNAGE PLACEMENT PLAN

DESIGNED BY: WM/JD
DRAWN BY: VP
PROJECT ENGINEER: WILSON MENDOZA
ENGINEERING MANAGER: JOHN DETTLE, P.E.

REGISTERED PROFESSIONAL ENGINEER CRAIG BILEZERIAN No. 55339 Exp. 12/31/16 CIVIL STATE OF CALIFORNIA

APPROVED BY:
CRAIG BILEZERIAN, PE
CITY ENGINEER
R.C.E. NO. 55339 (EXP. 12/31/2016)
4/27/16 DATE

SHEET 48 OF 74
SCALE: 1" = 100'
SPECIFICATION NO.
SUPPLEMENTAL PLAN NO. SEE TITLE SHEET
PLAN NO. **SD-508**

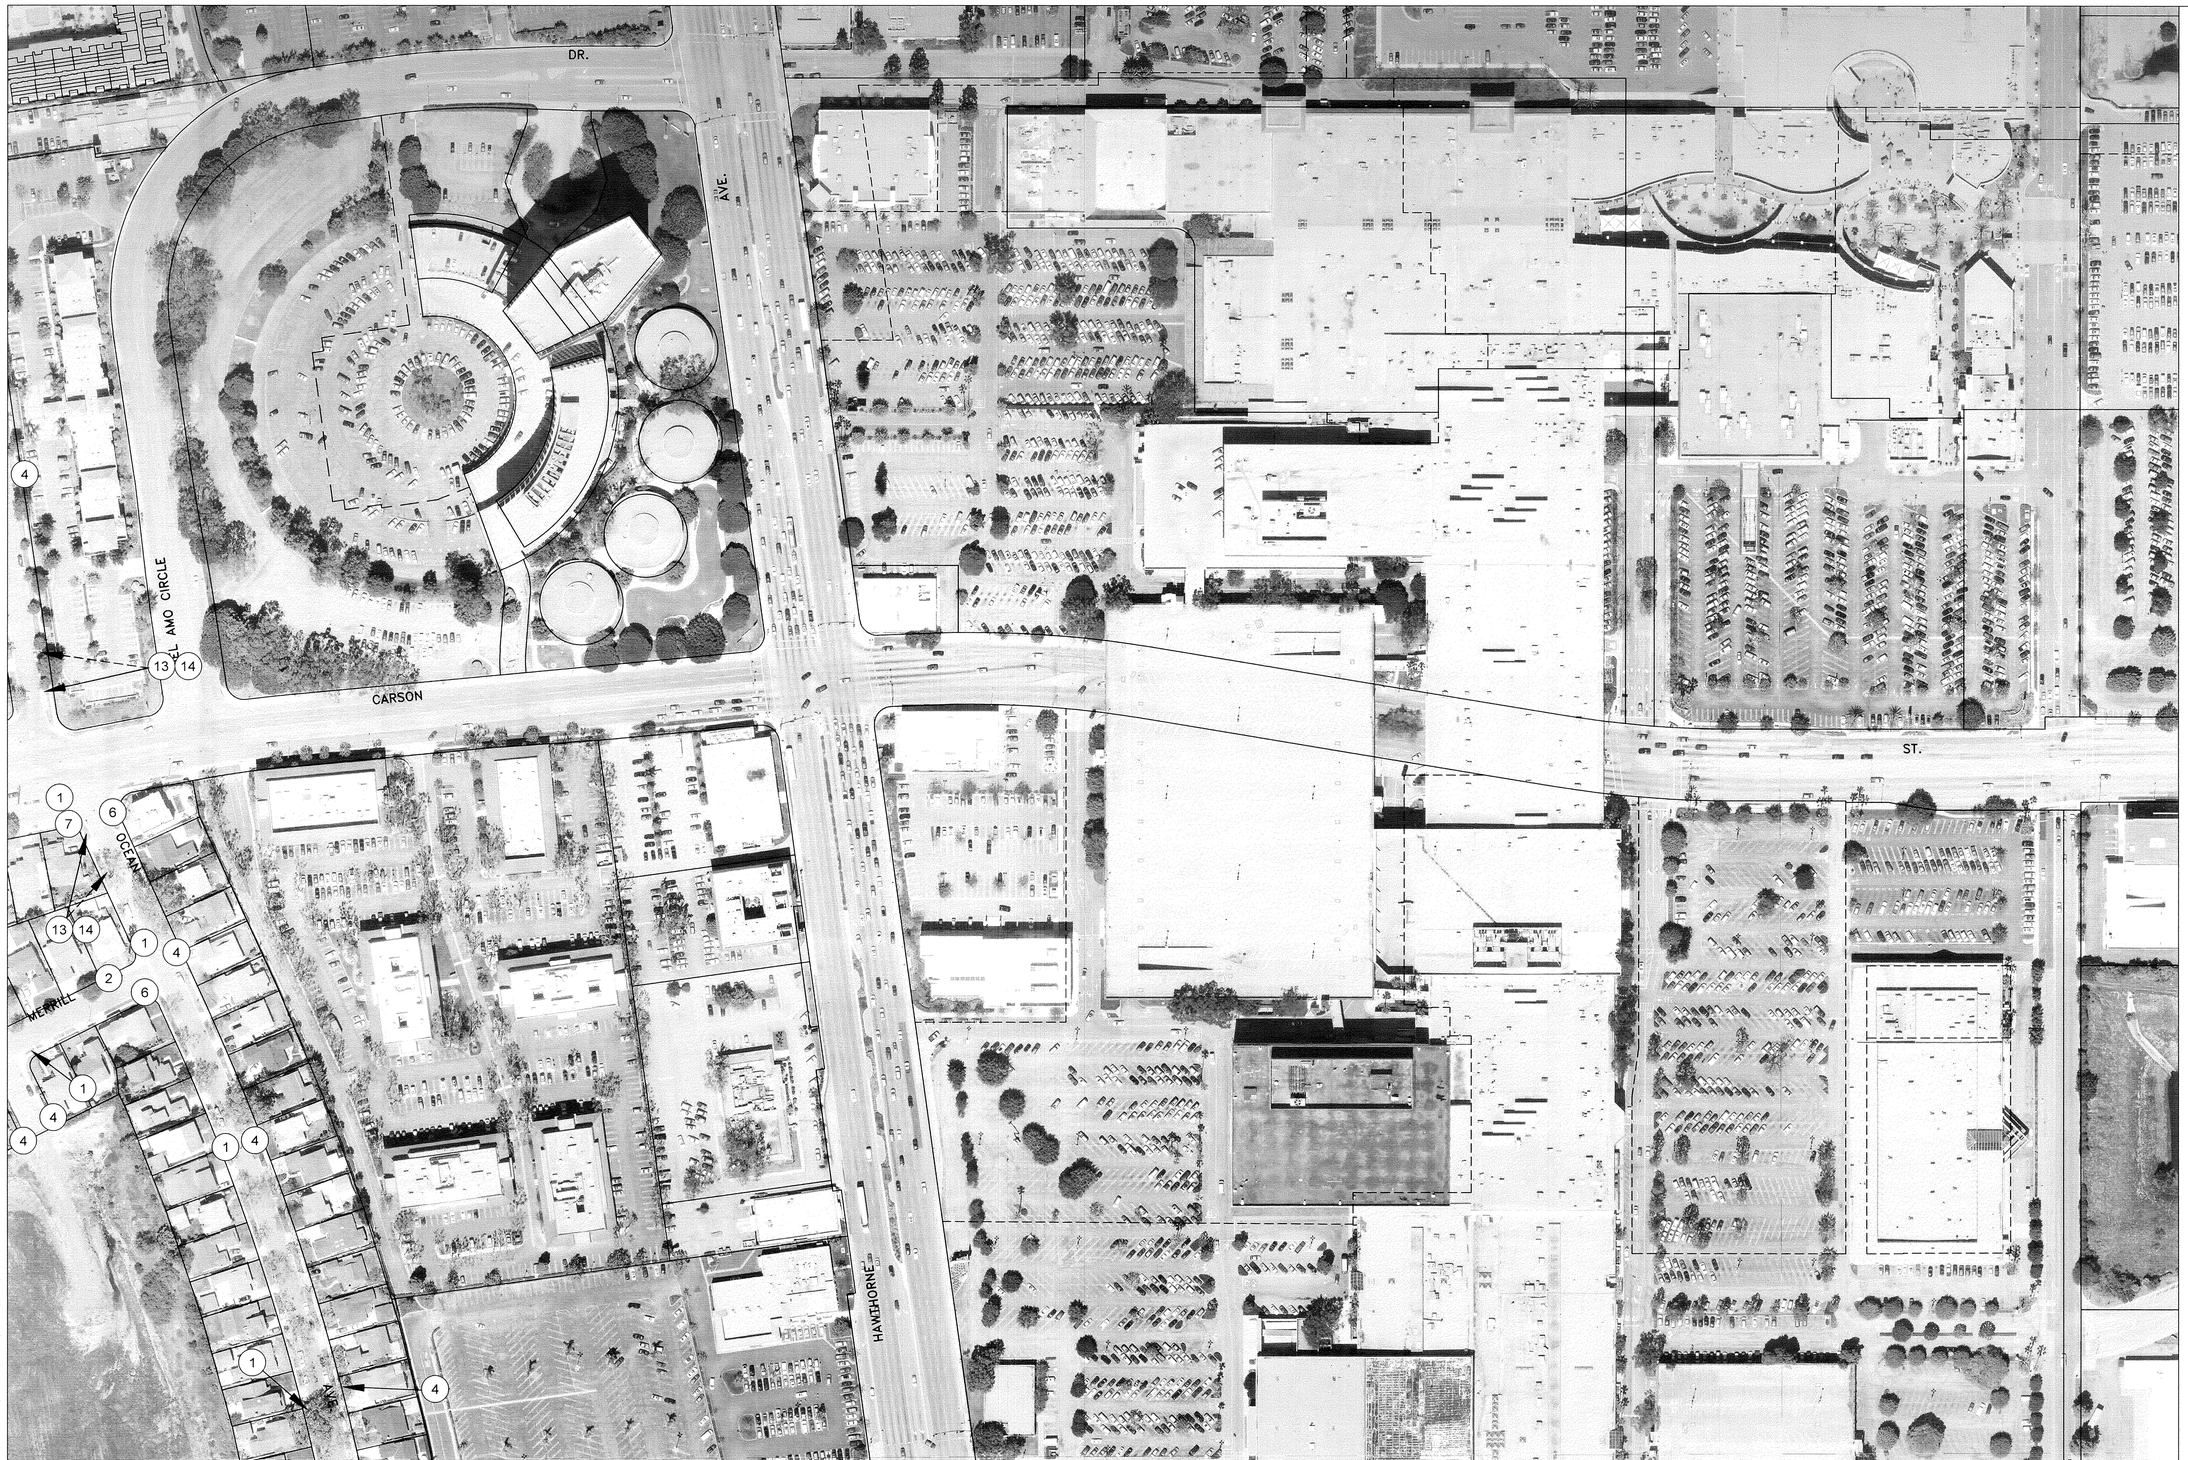

CONSTRUCTION NOTES

1. INSTALL NEW SIGN AND U-CHANNEL POST IN LANDSCAPING.
2. INSTALL NEW SIGN AND U-CHANNEL POST IN CONCRETE.
3. INSTALL NEW SIGN AND U-CHANNEL POST IN PAVERS.
4. INSTALL NEW SIGN ON EXIST. POST OR LIGHT POLE.
5. REMOVE EXIST. "NO PARKING" SIGN. INSTALL NEW "NO PARKING" SIGN ON EXIST. POST OR LIGHT POLE.
6. REMOVE EXIST. SIGN(S) AND POST. INSTALL SQUARE POST IN LANDSCAPING, INSTALL NEW "NO PARKING" SIGN, AND REINSTALL EXIST. SIGN(S).
7. REMOVE EXIST. SIGN(S) AND POST. INSTALL SQUARE POST IN CONCRETE, INSTALL NEW "NO PARKING" SIGN, AND REINSTALL EXIST. SIGN(S).
8. REMOVE EXIST. SIGN(S) AND POST. INSTALL SQUARE POST IN PAVERS, INSTALL NEW "NO PARKING" SIGN, AND REINSTALL EXIST. SIGN(S).
9. INSTALL ADDITIONAL "NO PARKING" SIGN WITH TWO ARROWS SIGNS. PER SIGN LEGEND.
10. INSTALL ADDITIONAL "NO PARKING" SIGNS WITH AN "END" AND A "BEGIN" SIGN. PER SIGN LEGEND.
11. INSTALL "BEGIN" SIGN BELOW "NO PARKING" SIGN.
12. INSTALL "END" SIGN BELOW "NO PARKING" SIGN.
13. RELOCATE THE EXIST. SIGN POST LOCATION, PER ENGINEER.
14. REMOVE EXISTING SIGN(S) AND POST. INSTALL U-CHANNEL POST IN LANDSCAPING. INSTALL NEW "NO PARKING" SIGN AND REINSTALL EXIST. SIGN(S).

NOTE: SEE STREET SWEEPING ROUTING STUDY FOR DATE AND TIME.

SIGN LEGEND

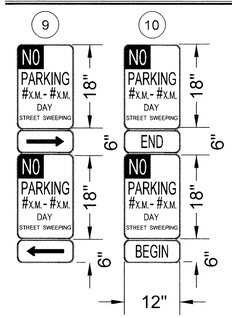

Base Map Sheet # 62

NO WORK SHALL BE DONE ON THIS SITE UNTIL BELOW AGENCY IS NOTIFIED OF INTENTION TO GRADE OR EXCAVATE.
811 Know what's below. Call before you dig. TWO WORKING DAYS BEFORE YOU DIG

CITY OF TORRANCE
PUBLIC WORKS DEPARTMENT

REVISIONS

REV	DATE	BY	CHECKED	DESCRIPTION

OPTIMIZED WEEKLY STREET SWEEPING PROGRAM, FEAP 800

STREET SWEEPING SIGNAGE PLACEMENT PLAN

DESIGNED BY: WM/JD
DRAWN BY: VP
PROJECT ENGINEER: WILSON MENDOZA
ENGINEERING MANAGER: JOHN DETTLE, P.E.

REGISTERED PROFESSIONAL ENGINEER CRAIG BILEZERIAN No. 55339 Exp. 12/31/16 CIVIL STATE OF CALIFORNIA

APPROVED BY:
CRAIG BILEZERIAN, PE
CITY ENGINEER
R.C.E. NO. 55339 (EXP. 12/31/2016)
4/27/16
DATE

SHEET 49 OF 74
SCALE: 1" = 100'
SPECIFICATION NO.
SUPPLEMENTAL PLAN NO. SEE TITLE SHEET
PLAN NO. **SD-508**

CONSTRUCTION NOTES

1. INSTALL NEW SIGN AND U-CHANNEL POST IN LANDSCAPING.
2. INSTALL NEW SIGN AND U-CHANNEL POST IN CONCRETE.
3. INSTALL NEW SIGN AND U-CHANNEL POST IN PAVERS.
4. INSTALL NEW SIGN ON EXIST. POST OR LIGHT POLE.
5. REMOVE EXIST. "NO PARKING" SIGN. INSTALL NEW "NO PARKING" SIGN ON EXIST. POST OR LIGHT POLE.
6. REMOVE EXIST. SIGN(S) AND POST. INSTALL SQUARE POST IN LANDSCAPING, INSTALL NEW "NO PARKING" SIGN, AND REINSTALL EXIST. SIGN(S).
7. REMOVE EXIST. SIGN(S) AND POST. INSTALL SQUARE POST IN CONCRETE, INSTALL NEW "NO PARKING" SIGN, AND REINSTALL EXIST. SIGN(S).
8. REMOVE EXIST. SIGN(S) AND POST. INSTALL SQUARE POST IN PAVERS, INSTALL NEW "NO PARKING" SIGN, AND REINSTALL EXIST. SIGN(S).
9. INSTALL ADDITIONAL "NO PARKING" SIGN WITH TWO ARROWS SIGNS. PER SIGN LEGEND.
10. INSTALL ADDITIONAL "NO PARKING" SIGNS WITH AN "END" AND A "BEGIN" SIGN. PER SIGN LEGEND.
11. INSTALL "BEGIN" SIGN BELOW "NO PARKING" SIGN.
12. INSTALL "END" SIGN BELOW "NO PARKING" SIGN.
13. RELOCATE THE EXIST. SIGN POST LOCATION, PER ENGINEER.
14. REMOVE EXISTING SIGN(S) AND POST. INSTALL U-CHANNEL POST IN LANDSCAPING. INSTALL NEW "NO PARKING" SIGN AND REINSTALL EXIST. SIGN(S).

NOTE: SEE STREET SWEEPING ROUTING STUDY FOR DATE AND TIME.

SIGN LEGEND

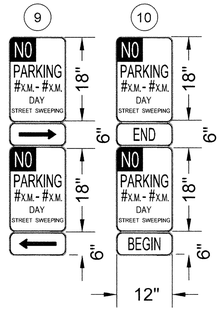

Base Map Sheet # 63

NO WORK SHALL BE DONE ON THIS SITE UNTIL BELOW AGENCY IS NOTIFIED OF INTENTION TO GRADE OR EXCAVATE.
811 Know what's below. Call before you dig. TWO WORKING DAYS BEFORE YOU DIG

CITY OF TORRANCE
PUBLIC WORKS DEPARTMENT

REVISIONS				
REV	DATE	BY	CHECKED	DESCRIPTION

OPTIMIZED WEEKLY STREET SWEEPING PROGRAM, FEAP 800

STREET SWEEPING SIGNAGE PLACEMENT PLAN

DESIGNED BY: WM/JD
DRAWN BY: VP
PROJECT ENGINEER: WILSON MENDOZA
ENGINEERING MANAGER: JOHN DETTLE, P.E.

REGISTERED PROFESSIONAL ENGINEER CRAIG BILEZERIAN No. 55339 Exp. 12/31/16 CIVIL STATE OF CALIFORNIA

APPROVED BY: 4/27/16 DATE
CRAIG BILEZERIAN, PE
CITY ENGINEER
R.C.E. NO. 55339 (EXP. 12/31/2016)

SHEET 50 OF 74
SCALE: 1" = 100'
SPECIFICATION NO.
SUPPLEMENTAL PLAN NO. SEE TITLE SHEET
PLAN NO. **SD-508**