TT/T1008

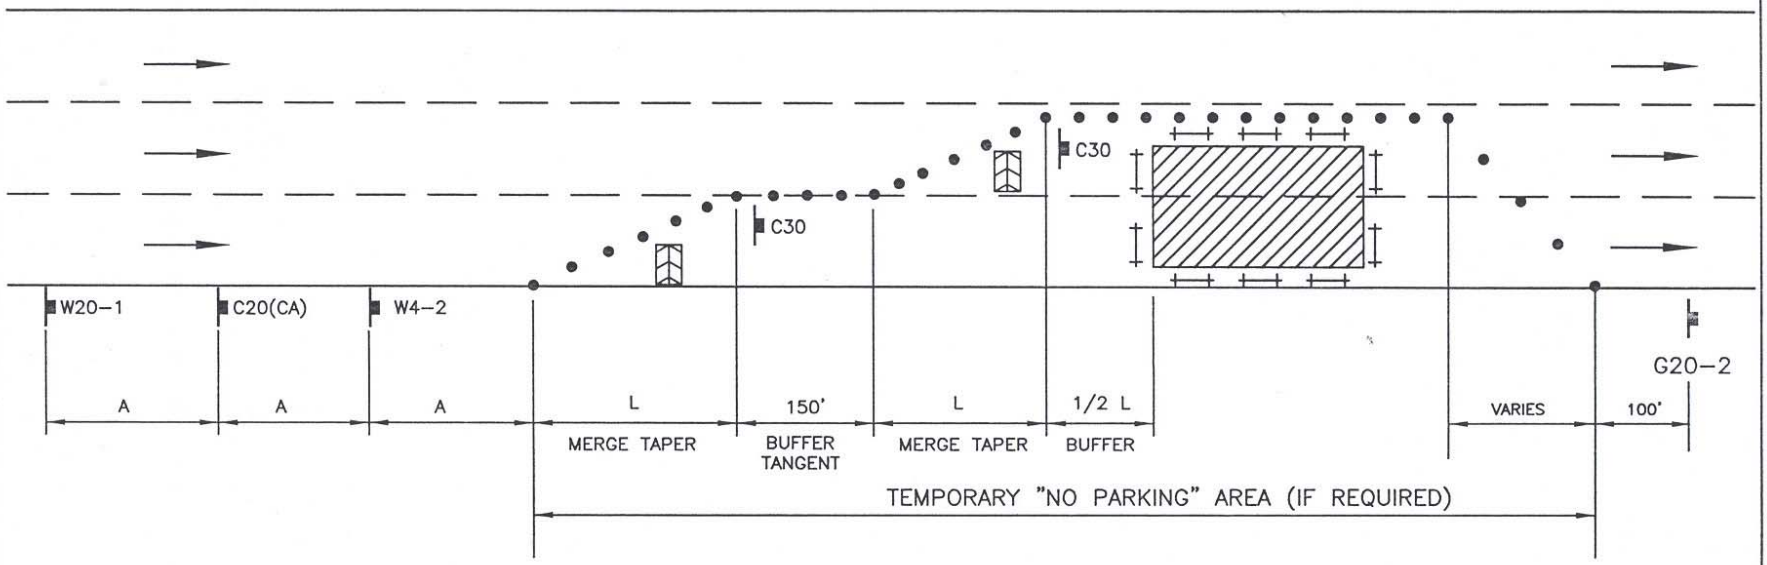

MINIMUM RECOMMENDED DELINEATOR AND SIGN PLACEMENT					BUFFER LENGTH
DESIGN SPEED	MERGE TAPER LENGTH (L)	DELINEATOR SPACING		DISTANCE BETWEEN SIGNS (A)	(1/2 L)
		(TAPER)	(TANGENT)		
30 MPH	180 FT.	30 FT.	60 FT.	100 FT.	90 FT
35 MPH	245 FT.	35 FT.	70 FT.	100 FT.	125 FT
40 MPH	320 FT.	40 FT.	80 FT.	100 FT.	160 FT
45 MPH	540 FT.	45 FT.	90 FT.	350 FT.	270 FT
50 MPH	600 FT.	50 FT.	100 FT.	350 FT.	300 FT

NOTE:

MERGE TAPER LENGTH AND BUFFER LENGTH WAS CALCULATED BASED ON 12-FOOT WIDE LANES.

LEGEND:

- ● TRAFFIC DRUM OR 36" POST TUBE DELINEATOR
- SIGN WITH FLAG TREE
- FLASHING RIGHT ARROW
- WORK AREA
- TRAFFIC DIRECTION
- BARRICADE

CONSTRUCTION SIGNS:

W20-1 : ROAD WORK AHEAD

C20(CA): 2 RIGHT LANES CLOSED AHEAD

W4-2 : LANE END (SYMBOL)

C30: LANE CLOSED

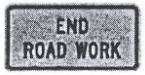

G20-2 : (OPTIONAL) END ROAD WORK

CITY OF TORRANCE - WORK AREA TRAFFIC CONTROL

ARTERIAL MULTI-LANE CLOSURE

DATE ISSUED: 23 JUL 2009

ROBERT J. BESTE
PUBLIC WORKS DIRECTOR
R.C.E. NO. 50737

STANDARD NO. T1008

SHEET 1 OF 1