TORRANCE BLVD REHABILITATION, T-43/44 & STORM DRAIN IMPROVEMENTS, I-96

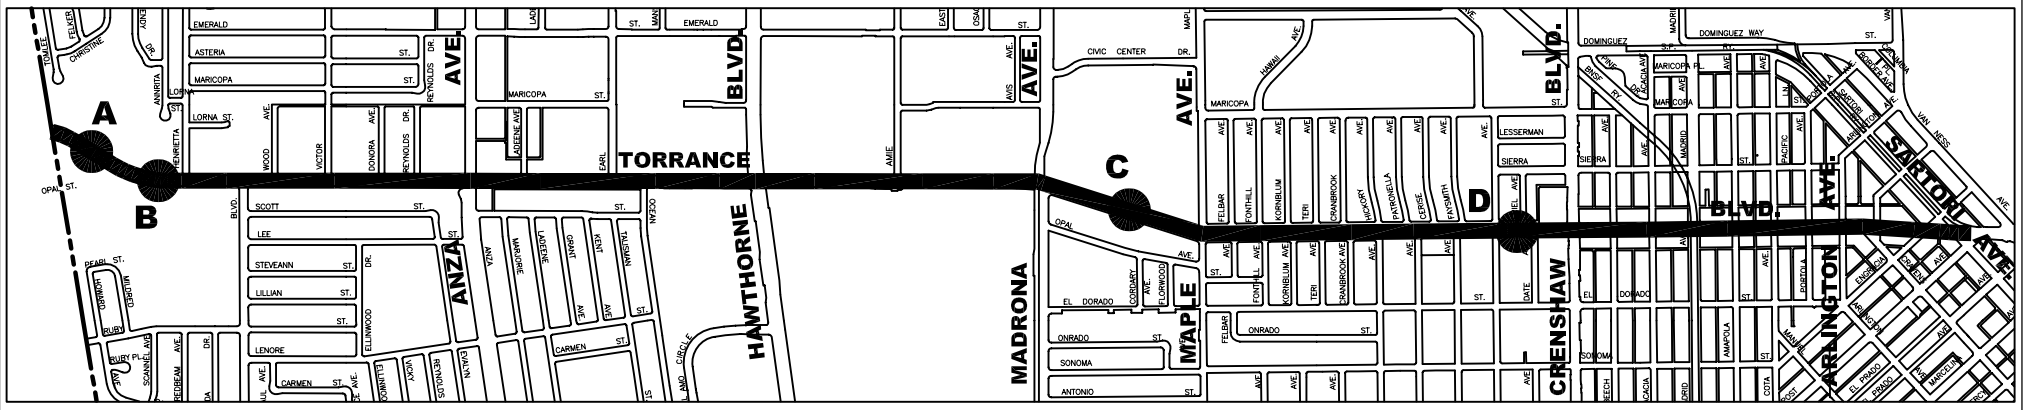

LEGEND

PAVEMENT REHAB. AND RESTRIPE

A/B/C/D STORM DRAIN IMPROVEMENT LOCATIONS

NOT SCALE

PUBLIC WORKS DEPARTMENT
ROBERT J. BESTE
PUBLIC WORKS DIRECTOR

Torrance BL Location Map