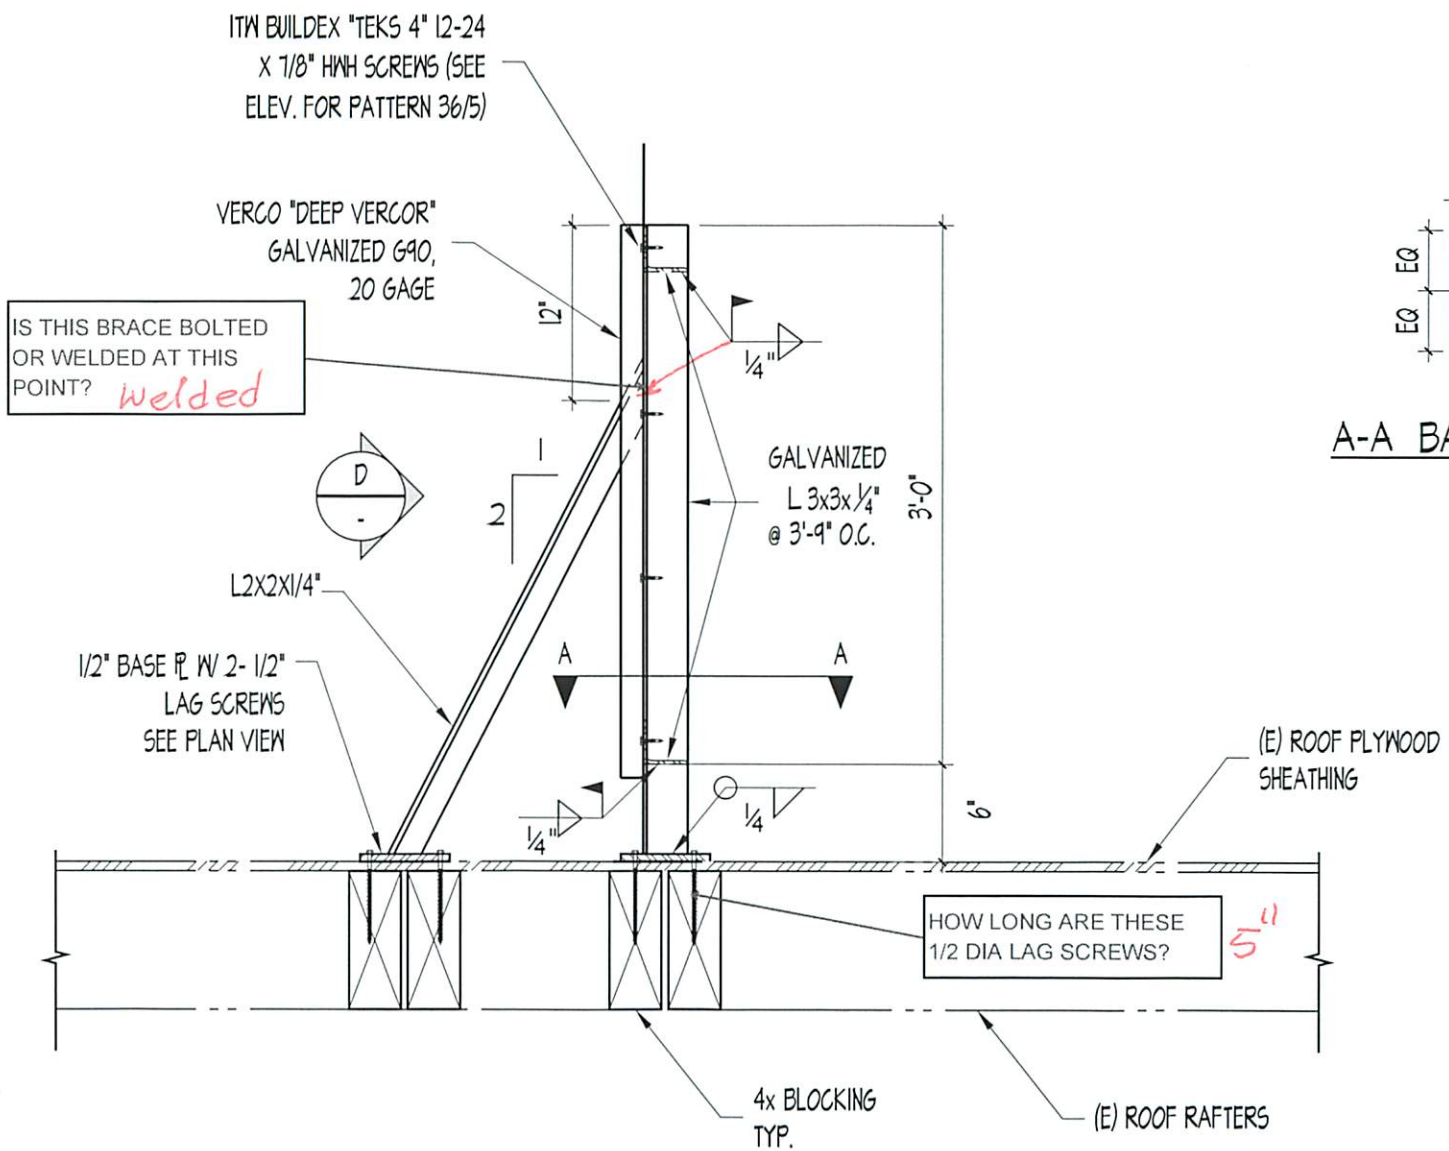

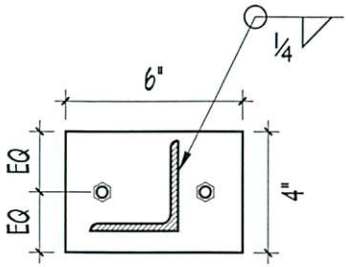

A-A BASE PL PLAN VIEW

2"=1'-0"