Henrietta Detention Basin - Conceptual Design

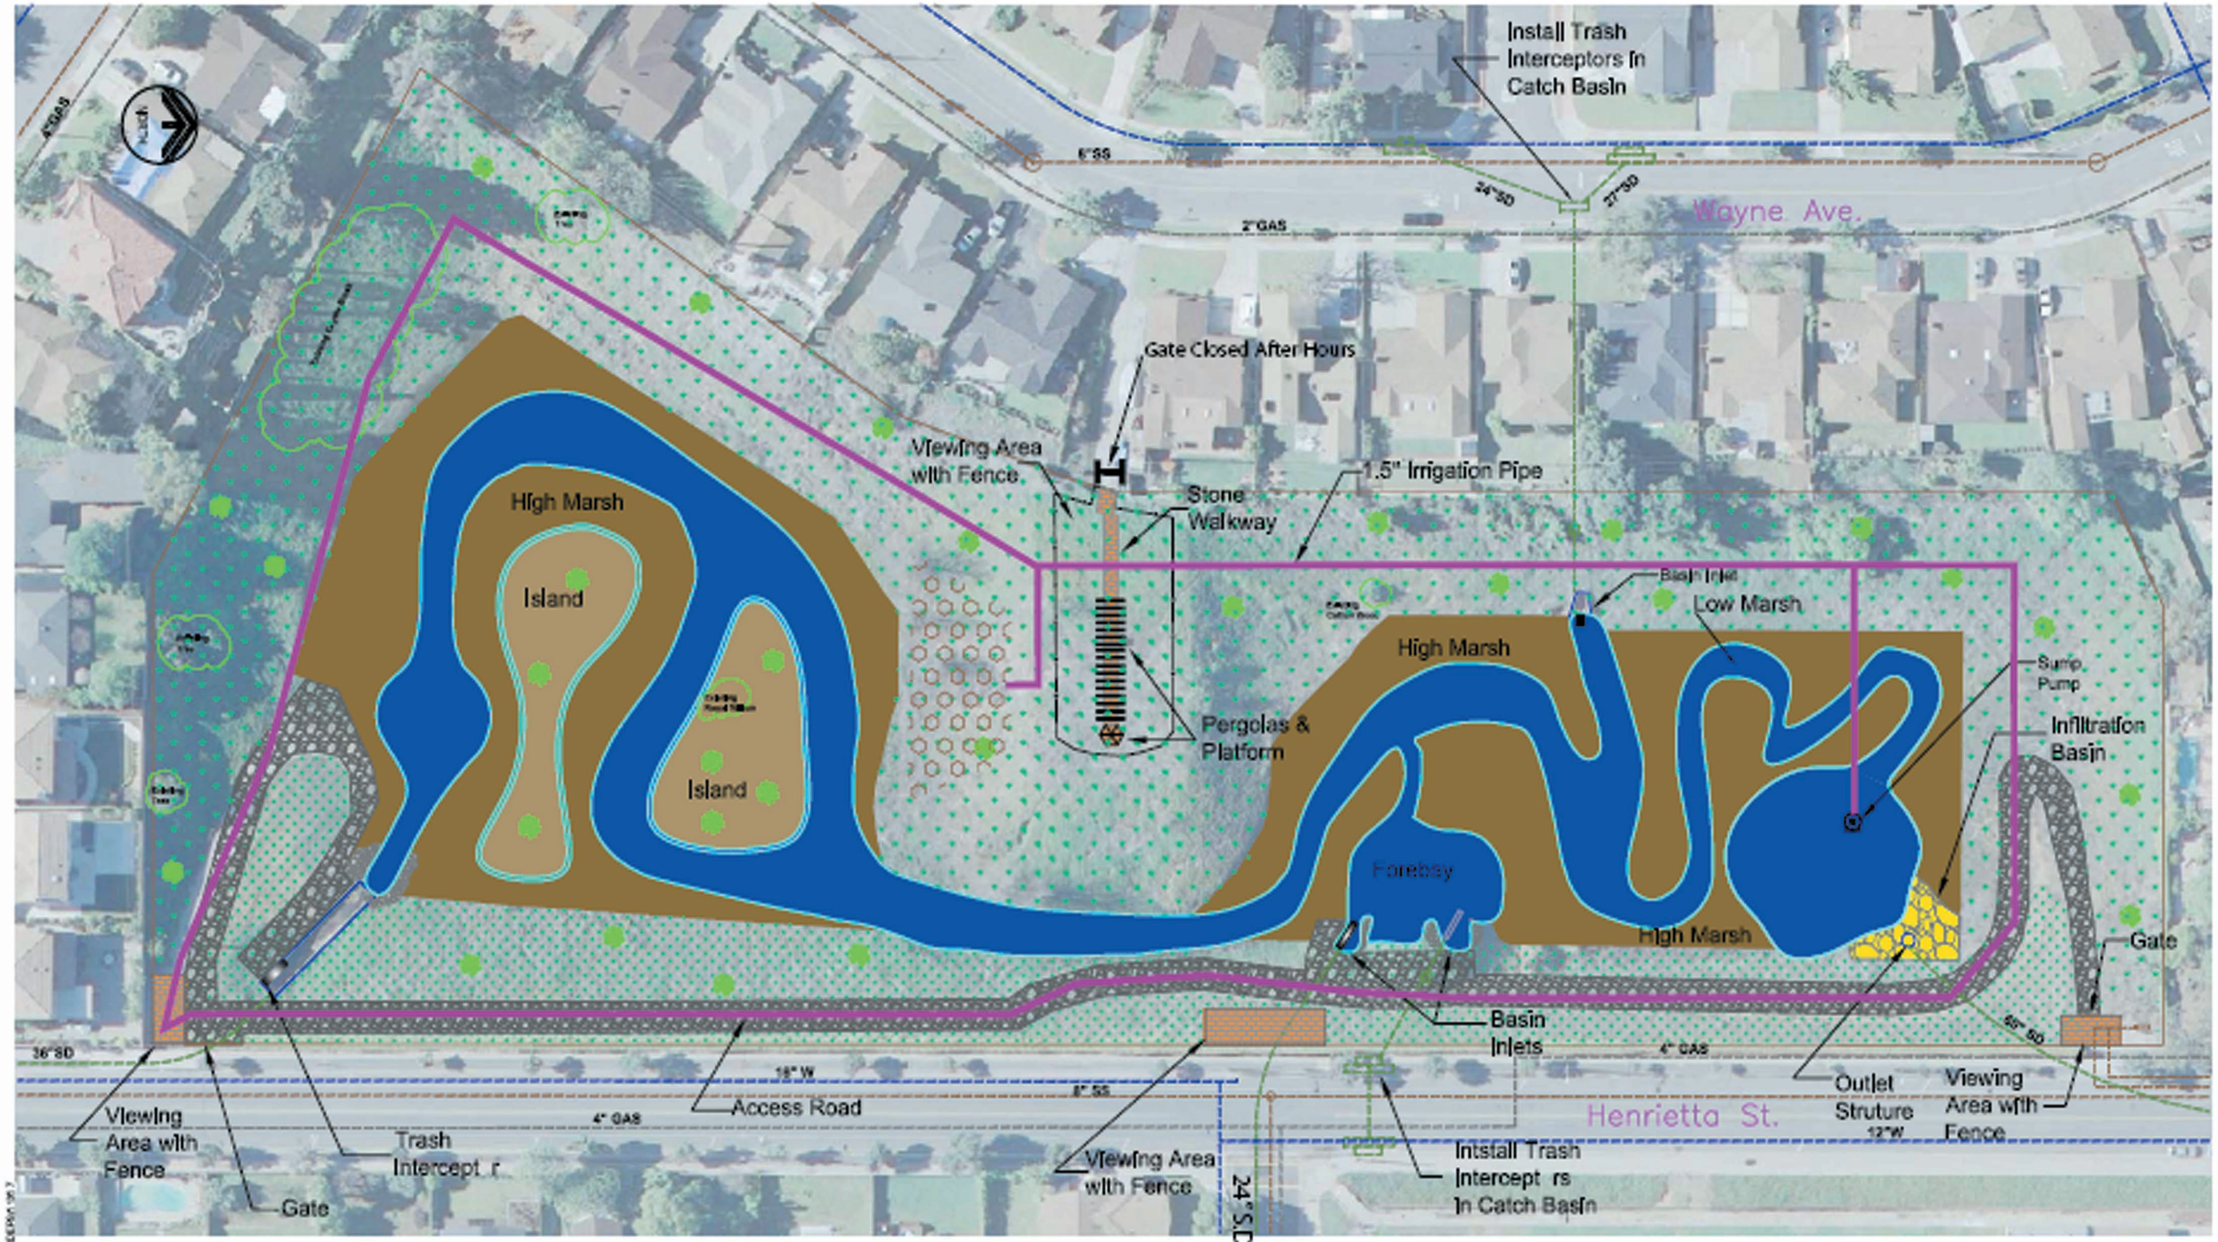

LEGEND

- High Marsh
- Wetlands Channel
- Landscape
- Trees
- Crushed Aggregate Access Road
- Infiltration Basin
- Irrigation Pipe (Recycled Water)
- Pump

Features:

- Natural Wetlands Treatment
- Trash Interceptors and Catch Basin Inserts
- Infiltration Basin
- Public Viewing Areas
- Recirculation of Water

carollo
Engineers...Working Wonders With Water™