TORRANCE BLVD.-EAST

NORTH
SCALE 1" = 160'

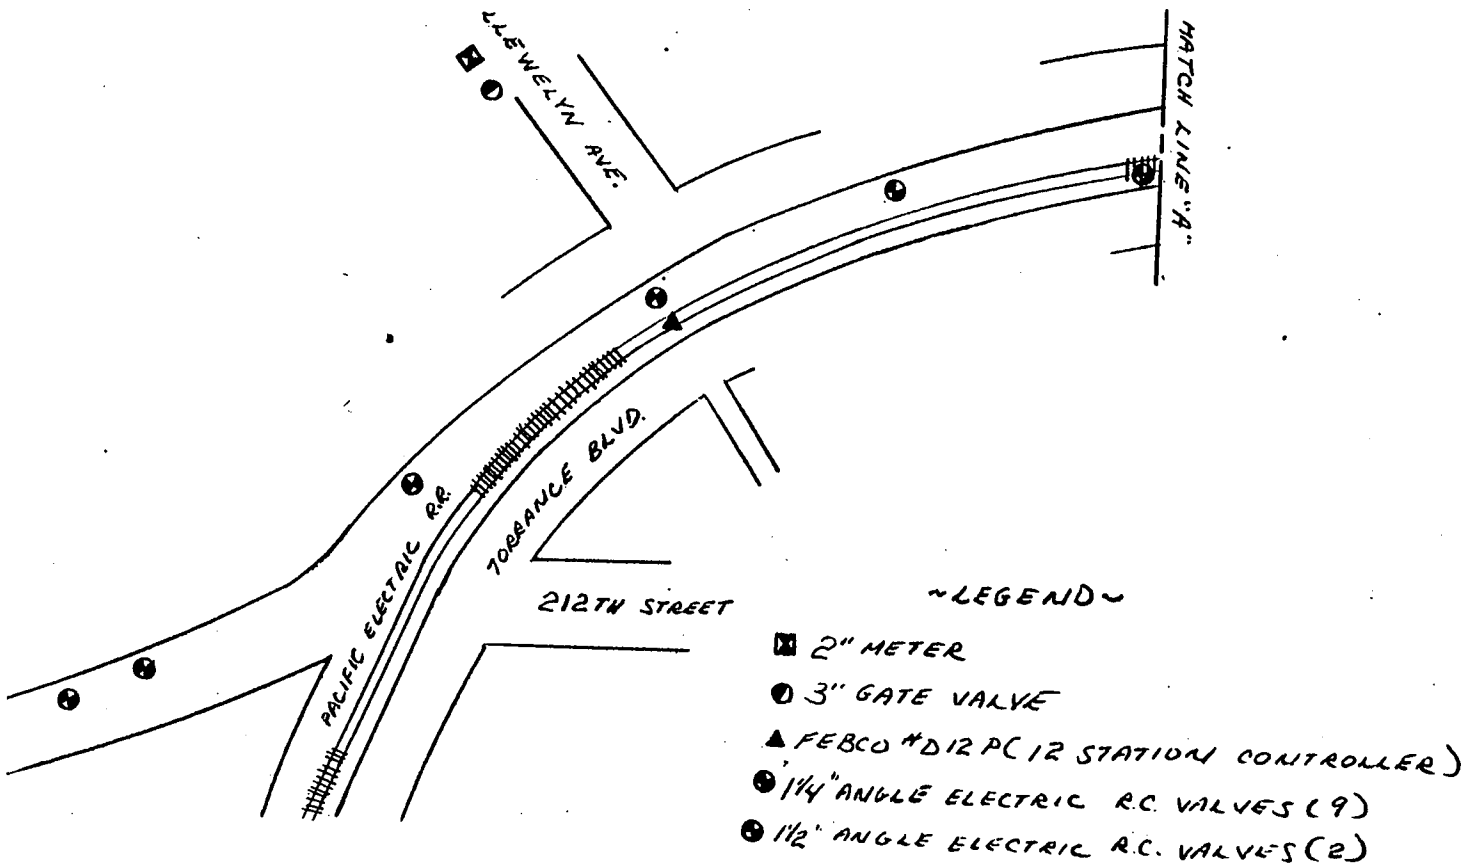

TORRANCE BLVD.- EAST
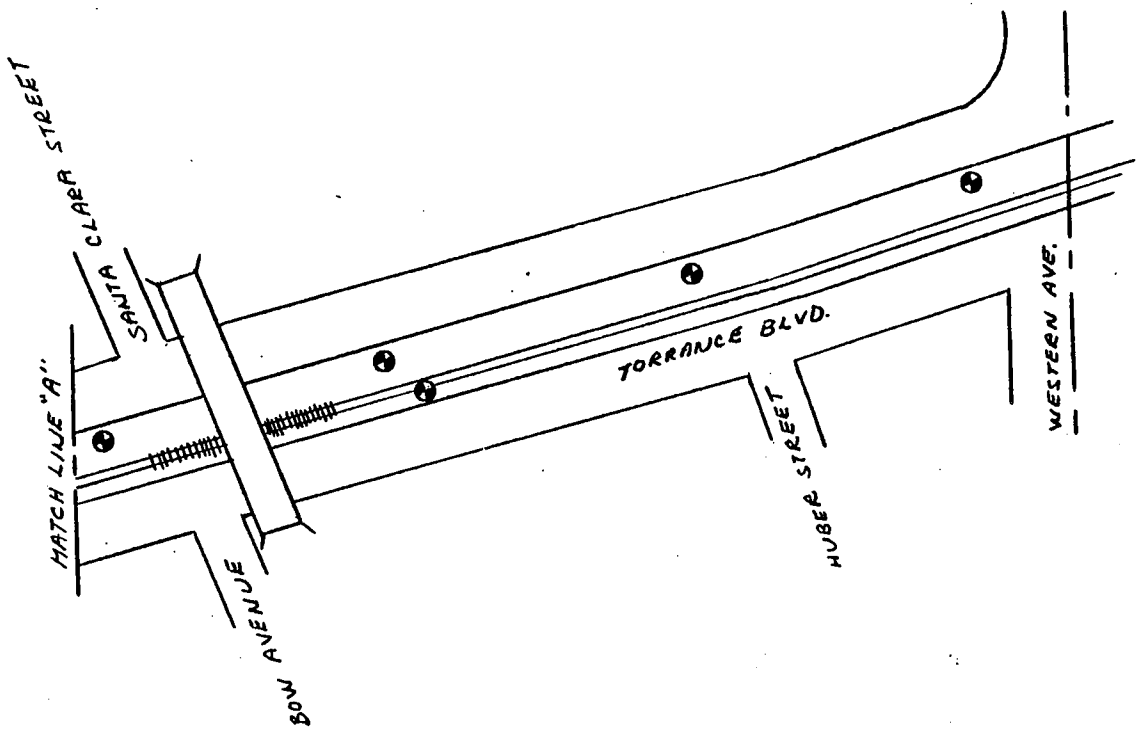
NORTH
SCALE 1"= 160'