Amie Detention Basin - Conceptual Design

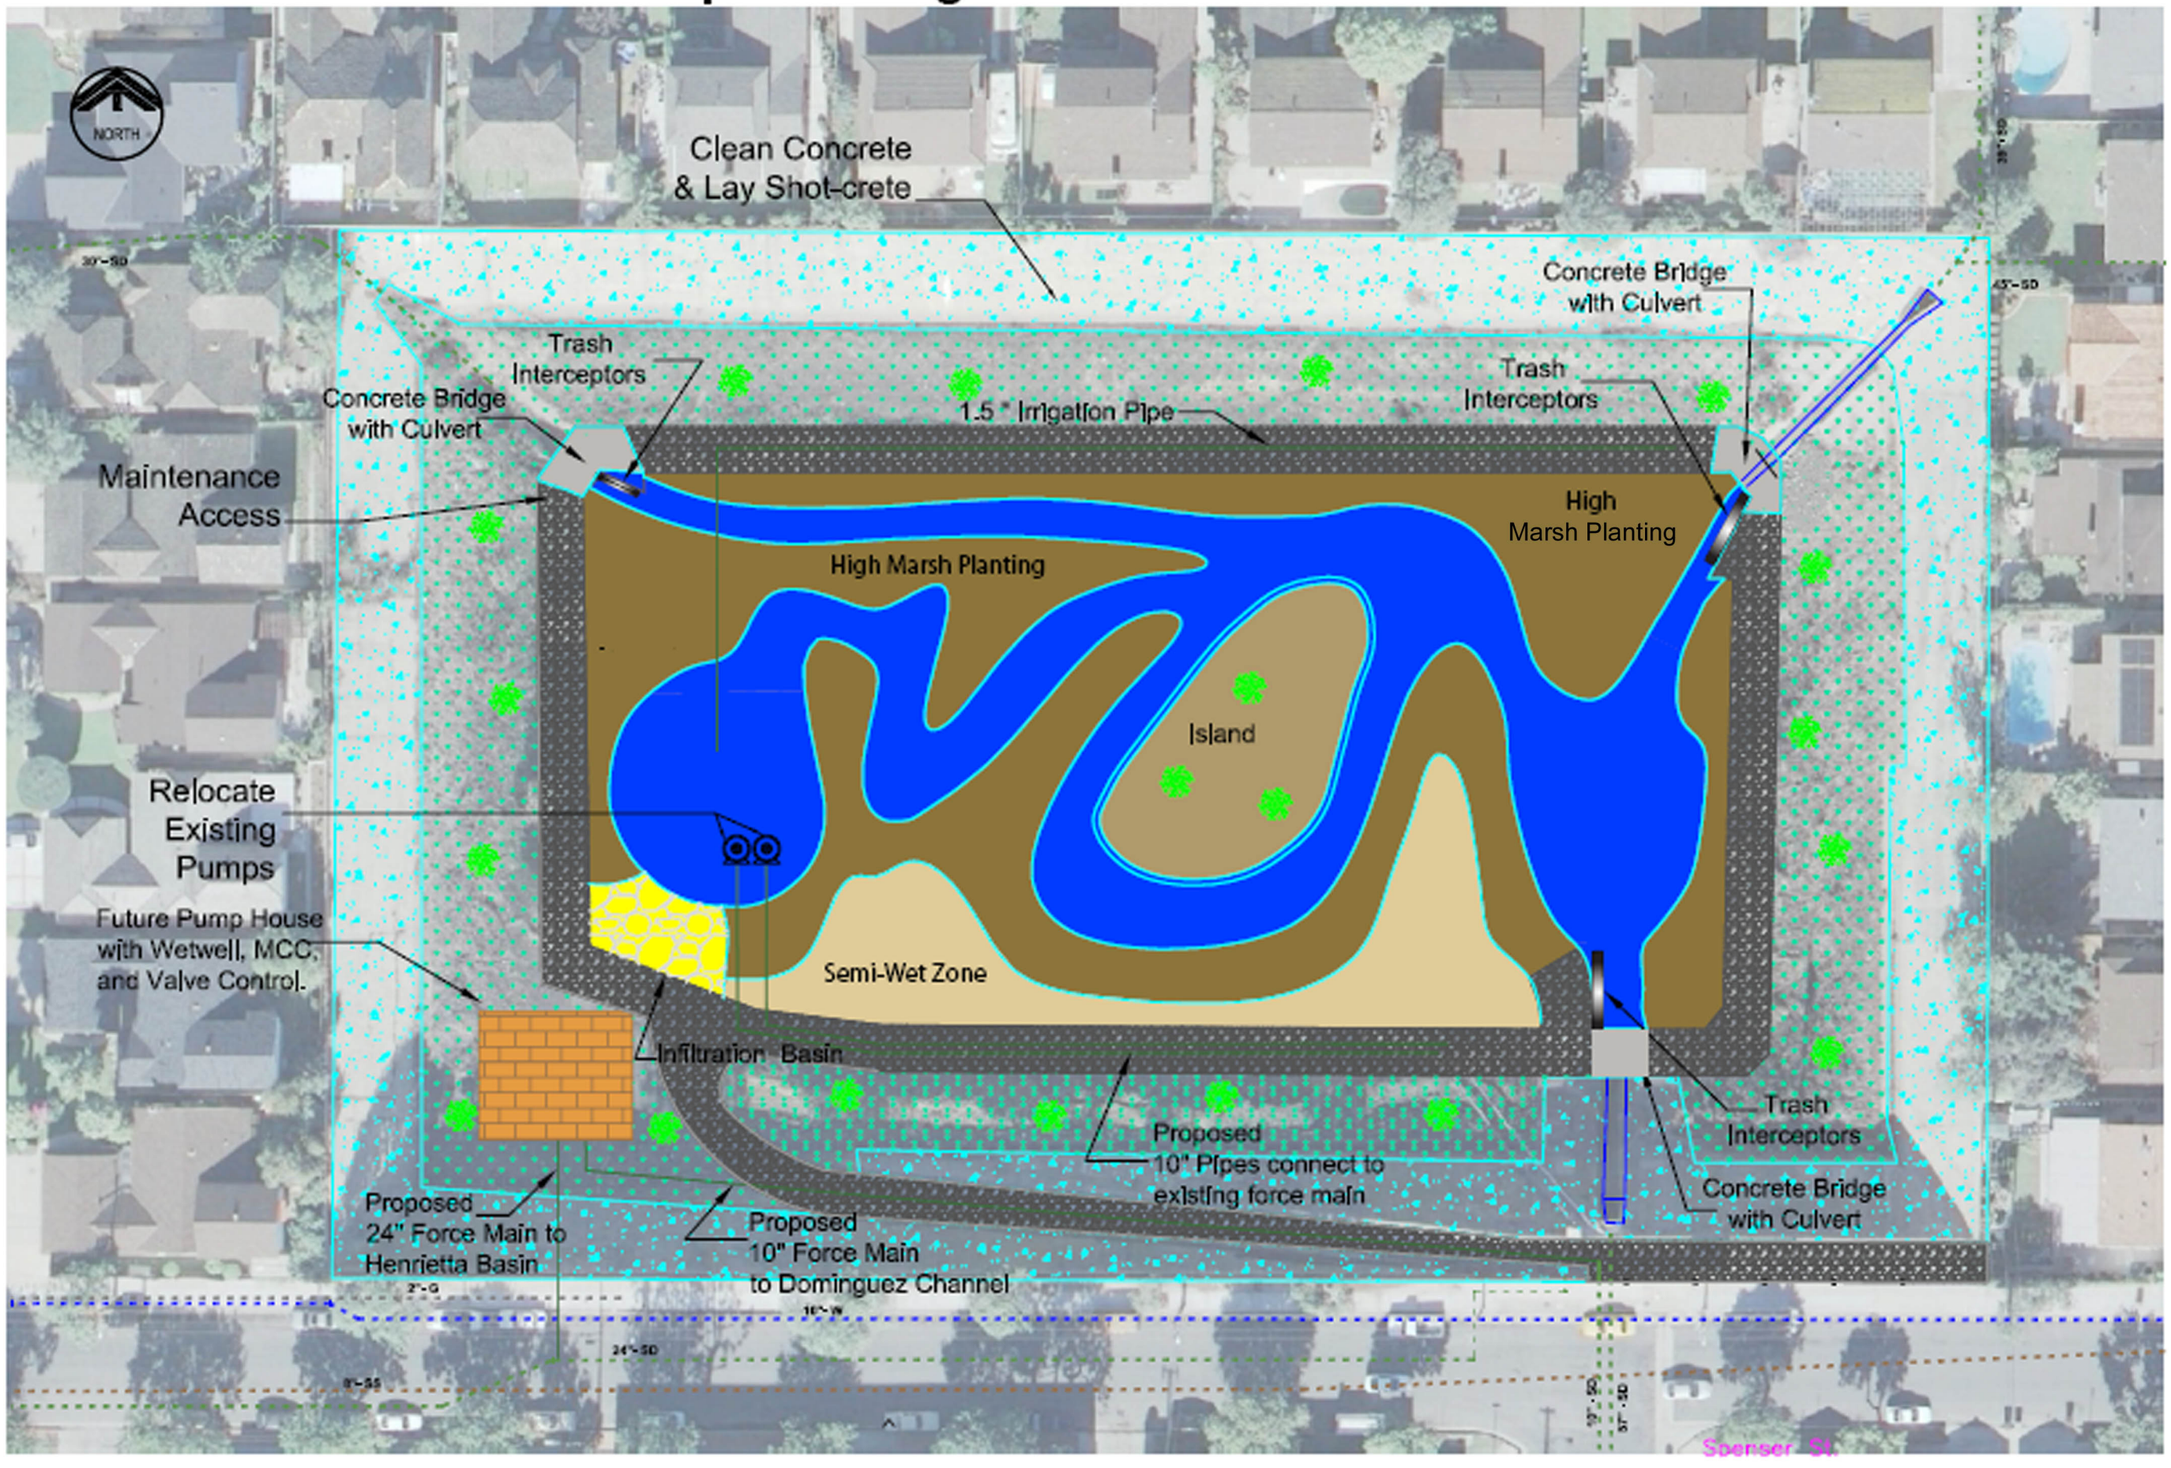

LEGEND

- High Marsh Planting
- Semi-Wet Zone
- Landscape
- Wetlands Channel
- Trees
- Crushed Aggregate Access Road
- Infiltration Basin
- Irrigation Pipe (Recycled Water)
- Pump

Features:

- Natural Wetlands
- Infiltration
- Trash Interceptors
- Resurfaced Concrete

carollo

Engineers...Working Wonders With Water™