CITY OF TORRANCE

STANDARD PARKING STRIPING

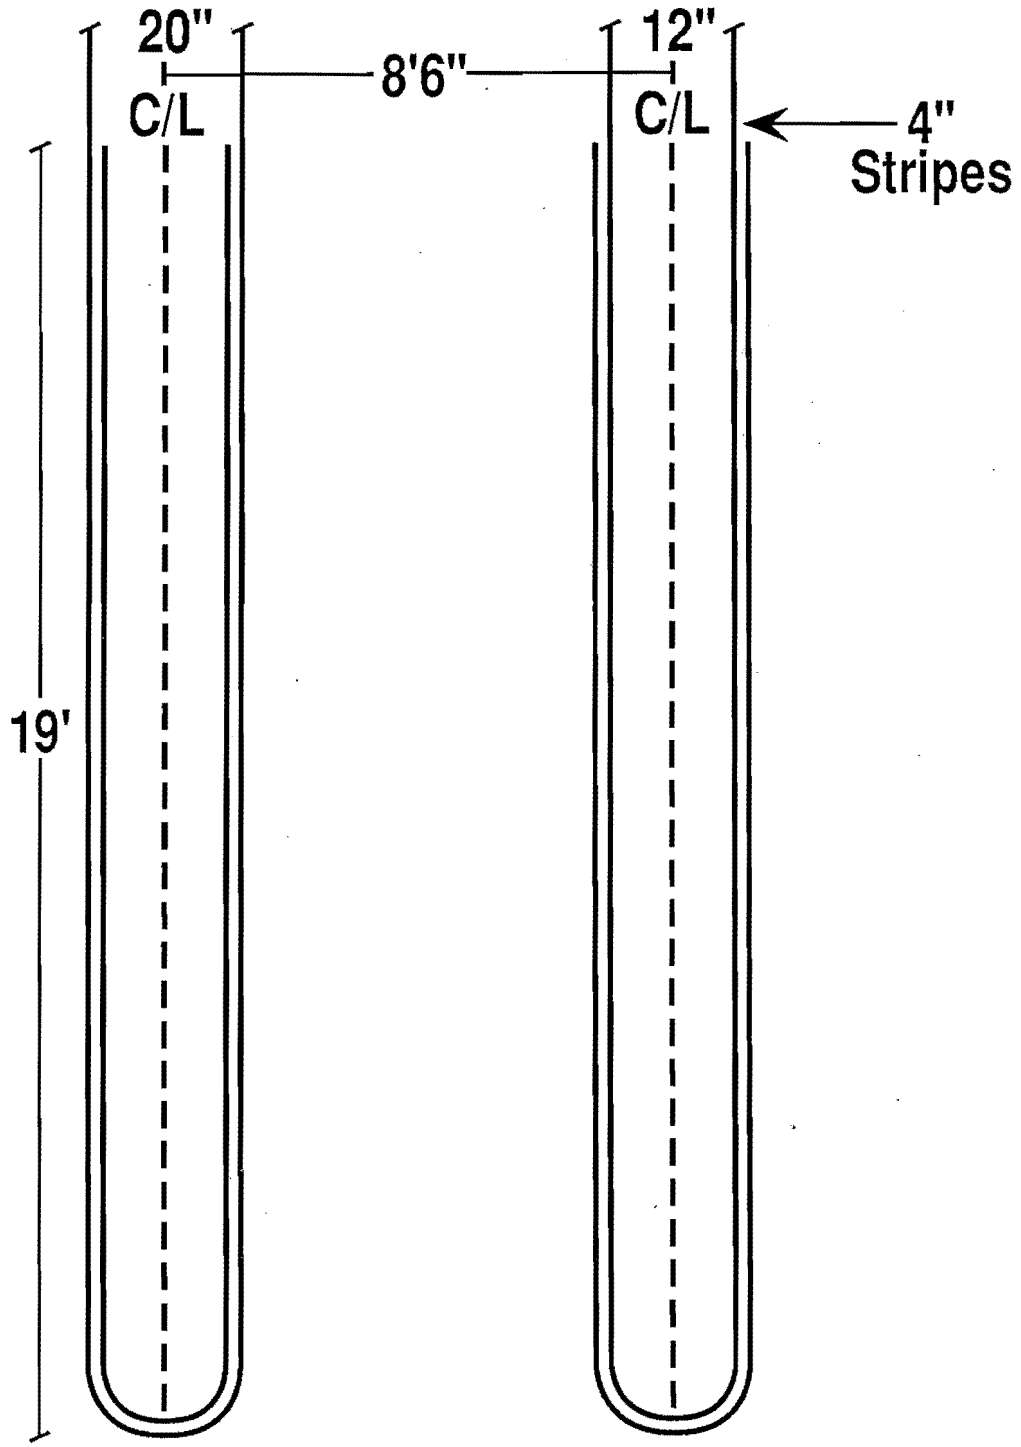

Not To Scale